PROJECT REFERENCE NO.	SHEET NO.
R-4903	UC-13
DESIGNED BY: BCH	
DRAWN BY: BCH	
CHECKED BY: JLT	
APPROVED BY: MRB	
REVISED:	

NORTH CAROLINA DEPARTMENT OF TRANSPORTATION

UTILITIES ENGINEERING SEC.
PHONE:(919)707-6690
FAX:(919)250-4151

NORTH CAROLINA PROFESSIONAL SEAL 30499 ENGINEER BRIAN R. HOUSER 9/26/2014

UTILITY CONSTRUCTION PLANS ONLY

TGS ENGINEERS
804-C N. LAFAYETTE ST
SHELBY, NC 28150
PH (704) 476-0003
CORP. LICENSE NO: C-0275

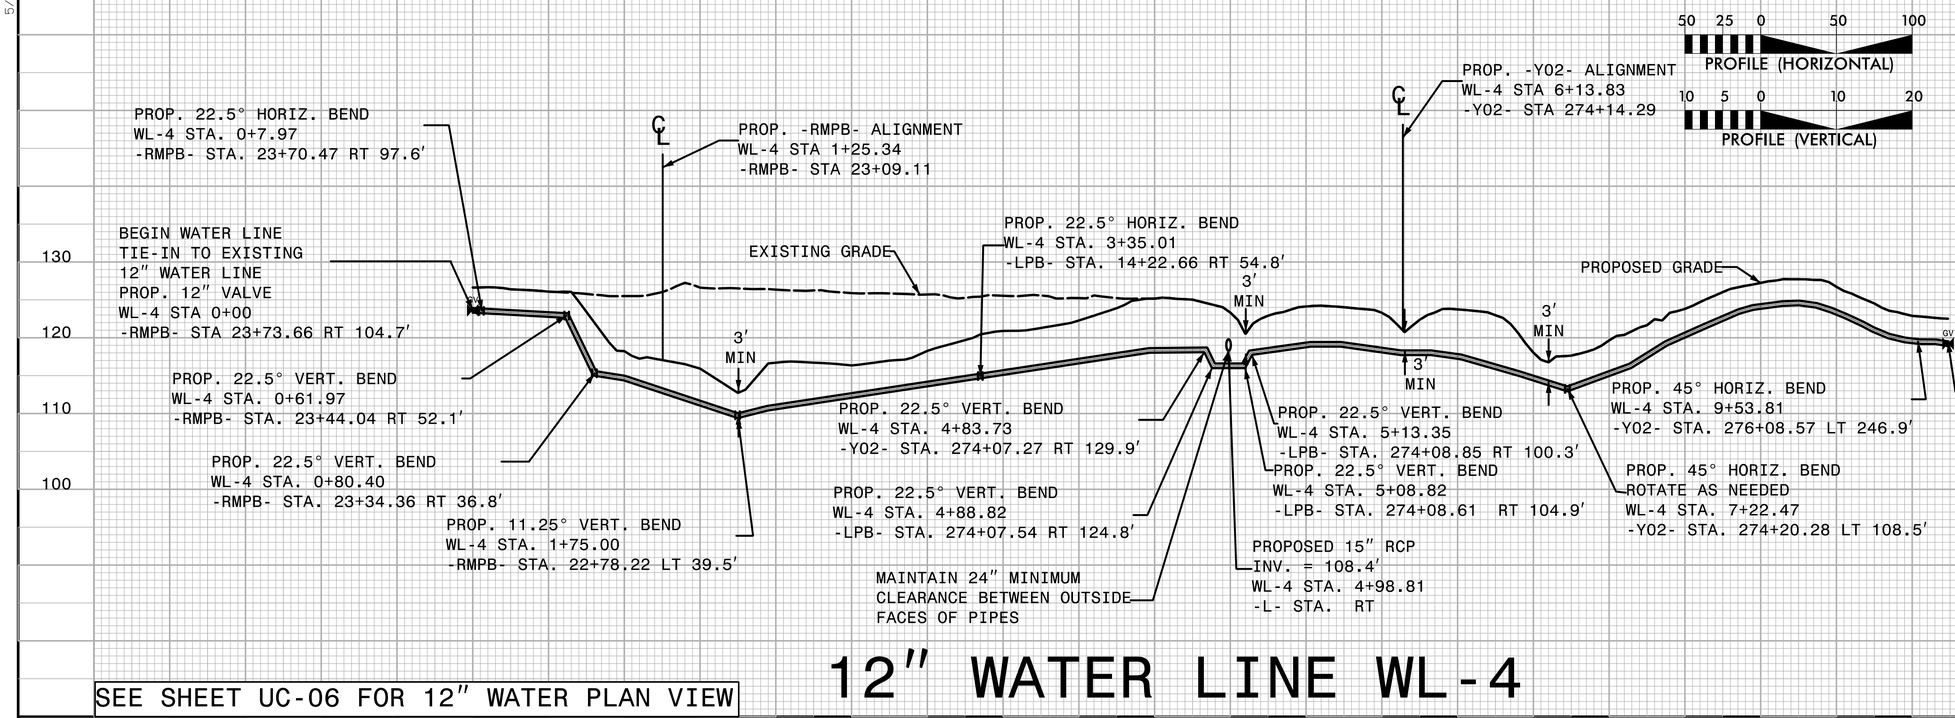

12" WATER LINE WL-4

SEE SHEET UC-06 FOR 12" WATER PLAN VIEW

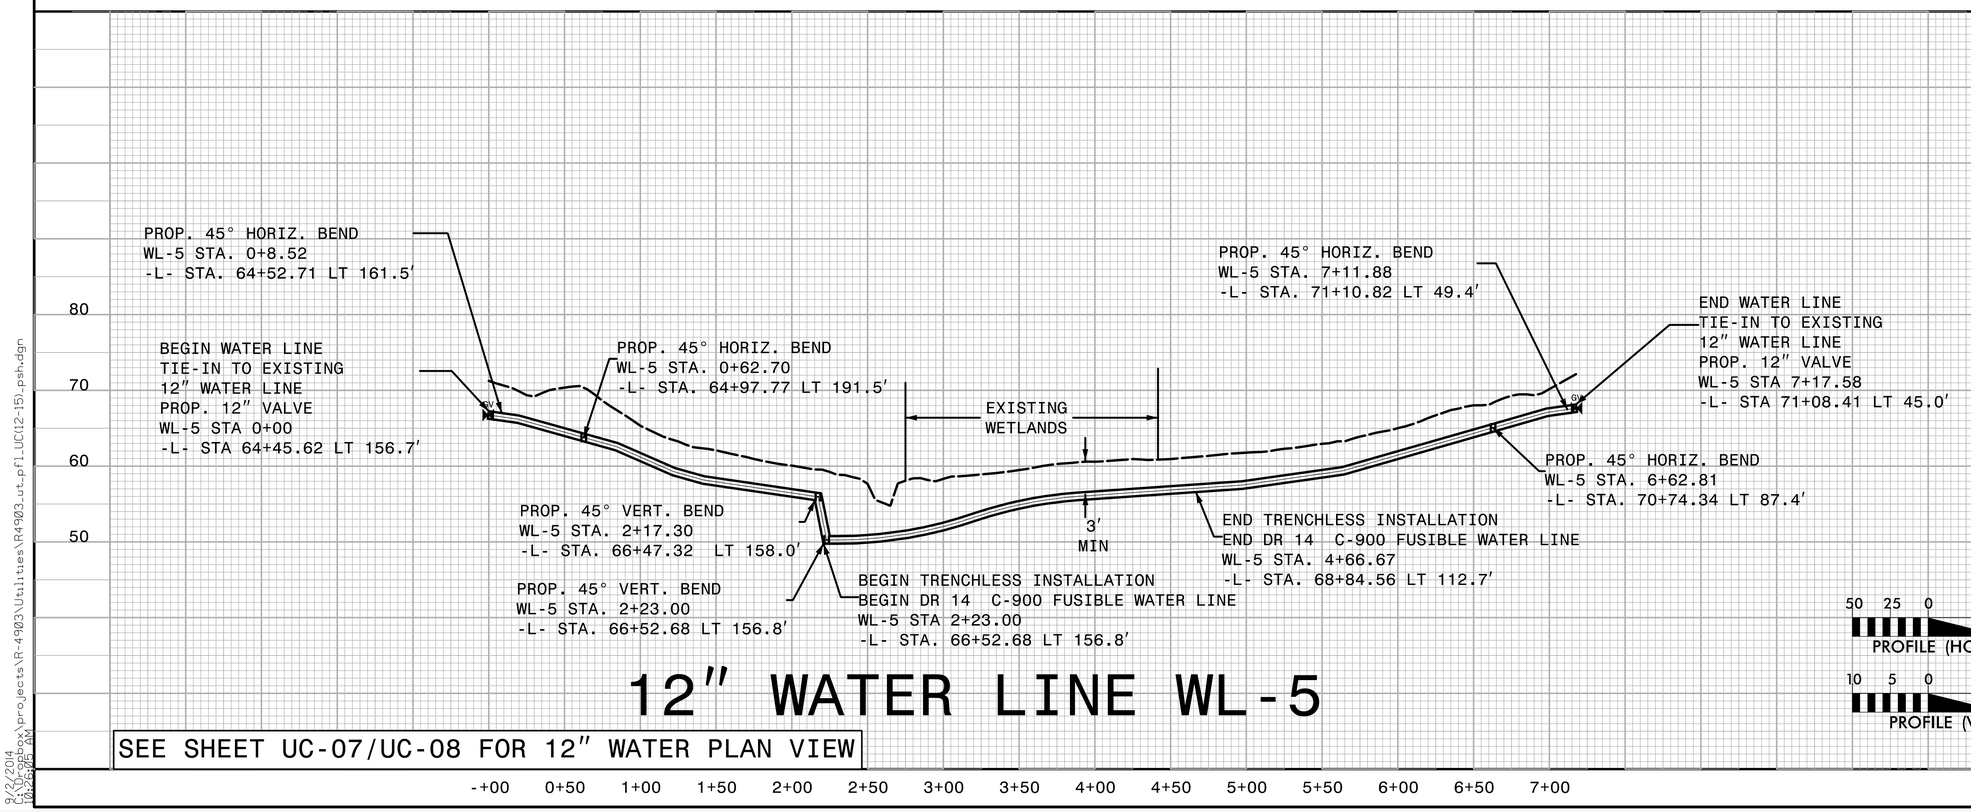

12" WATER LINE WL-5

SEE SHEET UC-07/UC-08 FOR 12" WATER PLAN VIEW

5/28/99

9/3/2014
\\tgs-fox\projects\R-4903\Utilities\R4903_ut_pfl_UC(12-15).psh.dgn
10:26:05 AM