REVISIONS

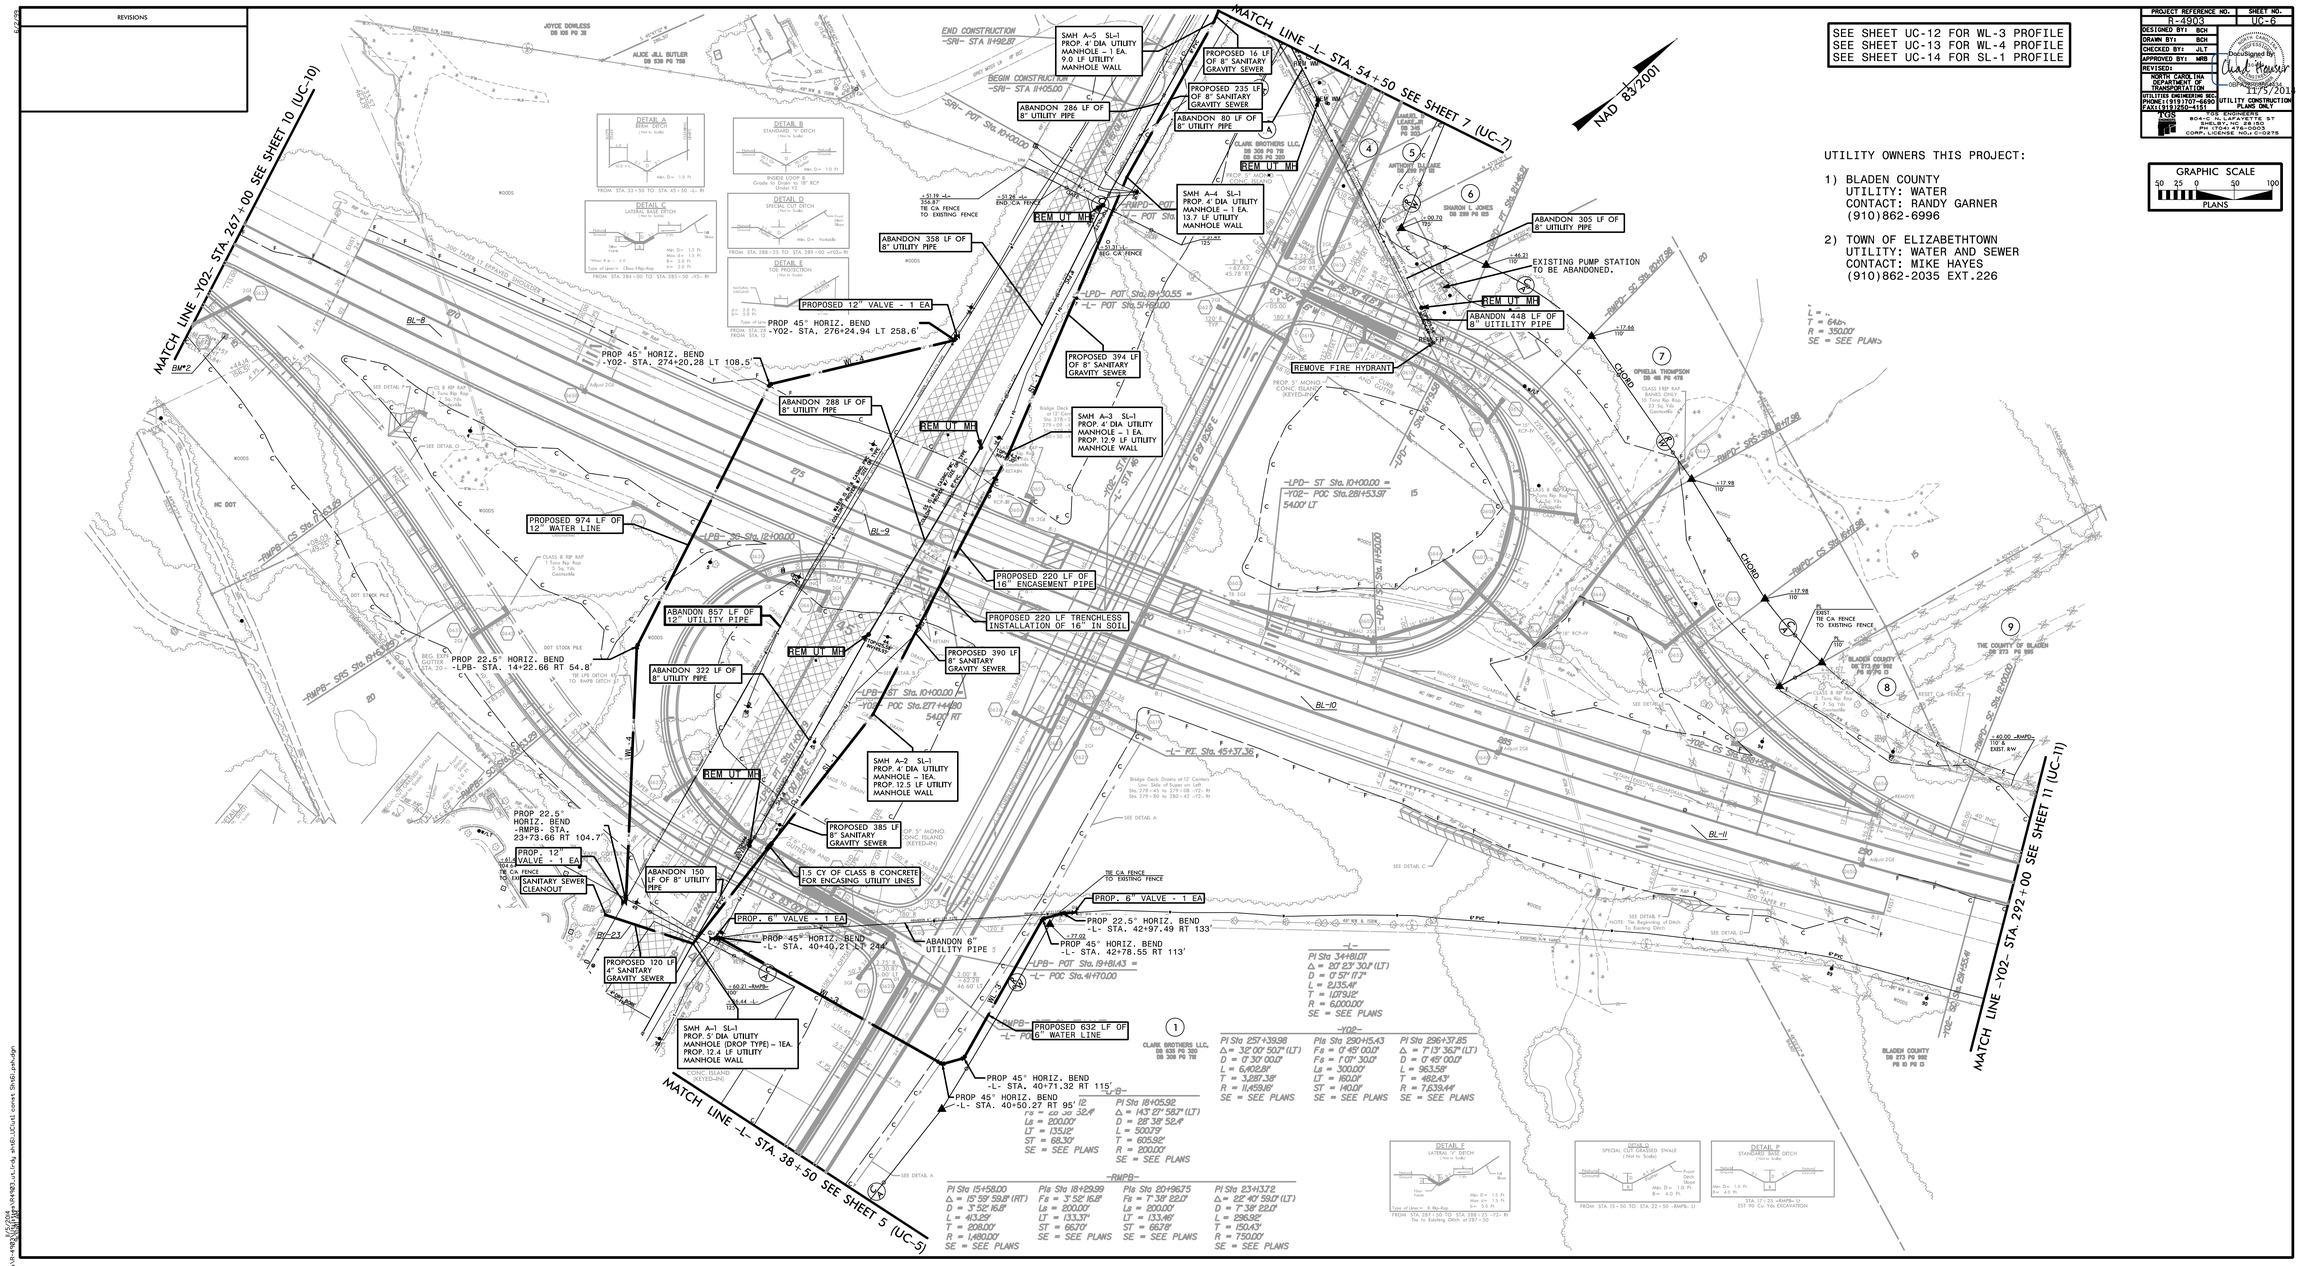

SEE SHEET UC-12 FOR WL-3 PROFILE
SEE SHEET UC-13 FOR WL-4 PROFILE
SEE SHEET UC-14 FOR SL-1 PROFILE

UTILITY OWNERS THIS PROJECT:

1) BLADEN COUNTY
UTILITY: WATER
CONTACT: RANDY GARNER
(910)862-6996

2) TOWN OF ELIZABETHTOWN
UTILITY: WATER AND SEWER
CONTACT: MIKE HAYES
(910)862-2035 EXT.226

PROJECT REFERENCE NO.	SHEET NO.
R-4903	UC-6
DESIGNED BY: BCH	
DRAWN BY: BCH	
CHECKED BY: JLT	
APPROVED BY: MRB	
REVISED:	
NORTH CAROLINA DEPARTMENT OF TRANSPORTATION	
UTILITIES ENGINEERING REC	UTILITY CONSTRUCTION PLANS ONLY
PHONE:(919)707-6690 FAX:(919)250-4151	
KCCS	SR ENGINEERS 806-C N. LAFAYETTE ST SHELBY, NC 28150 (704)482-2450 FAX COMP. LICENSE # NCLU-0875

DocuSigned by: Chad Mercer 08F8A0A0A0A0A0A0... 11/5/2019

E:\Projects\proj_proj\R-4903\R4903_uc_link_sheet_01.dgn 11/5/2019 10:08:18 AM