PROJECT REFERENCE NO.	SHEET NO.
R-4903	UC-14

DESIGNED BY: BCH
DRAWN BY: BCH
CHECKED BY: JLT
APPROVED BY: MRB
REVISED:

NORTH CAROLINA DEPARTMENT OF TRANSPORTATION
UTILITIES ENGINEERING SEC.
PHONE:(919)707-6690
FAX:(919)250-4151

NORTH CAROLINA PROFESSIONAL SEAL 30499 ENGINEER BOBBY C. HOUSER
11/5/2014
UTILITY CONSTRUCTION PLANS ONLY

TGS ENGINEERS
804-C N. LAFAYETTE ST
SHELBY, NC 28150
PH (704) 476-0003
CORP. LICENSE NO.: C-0275

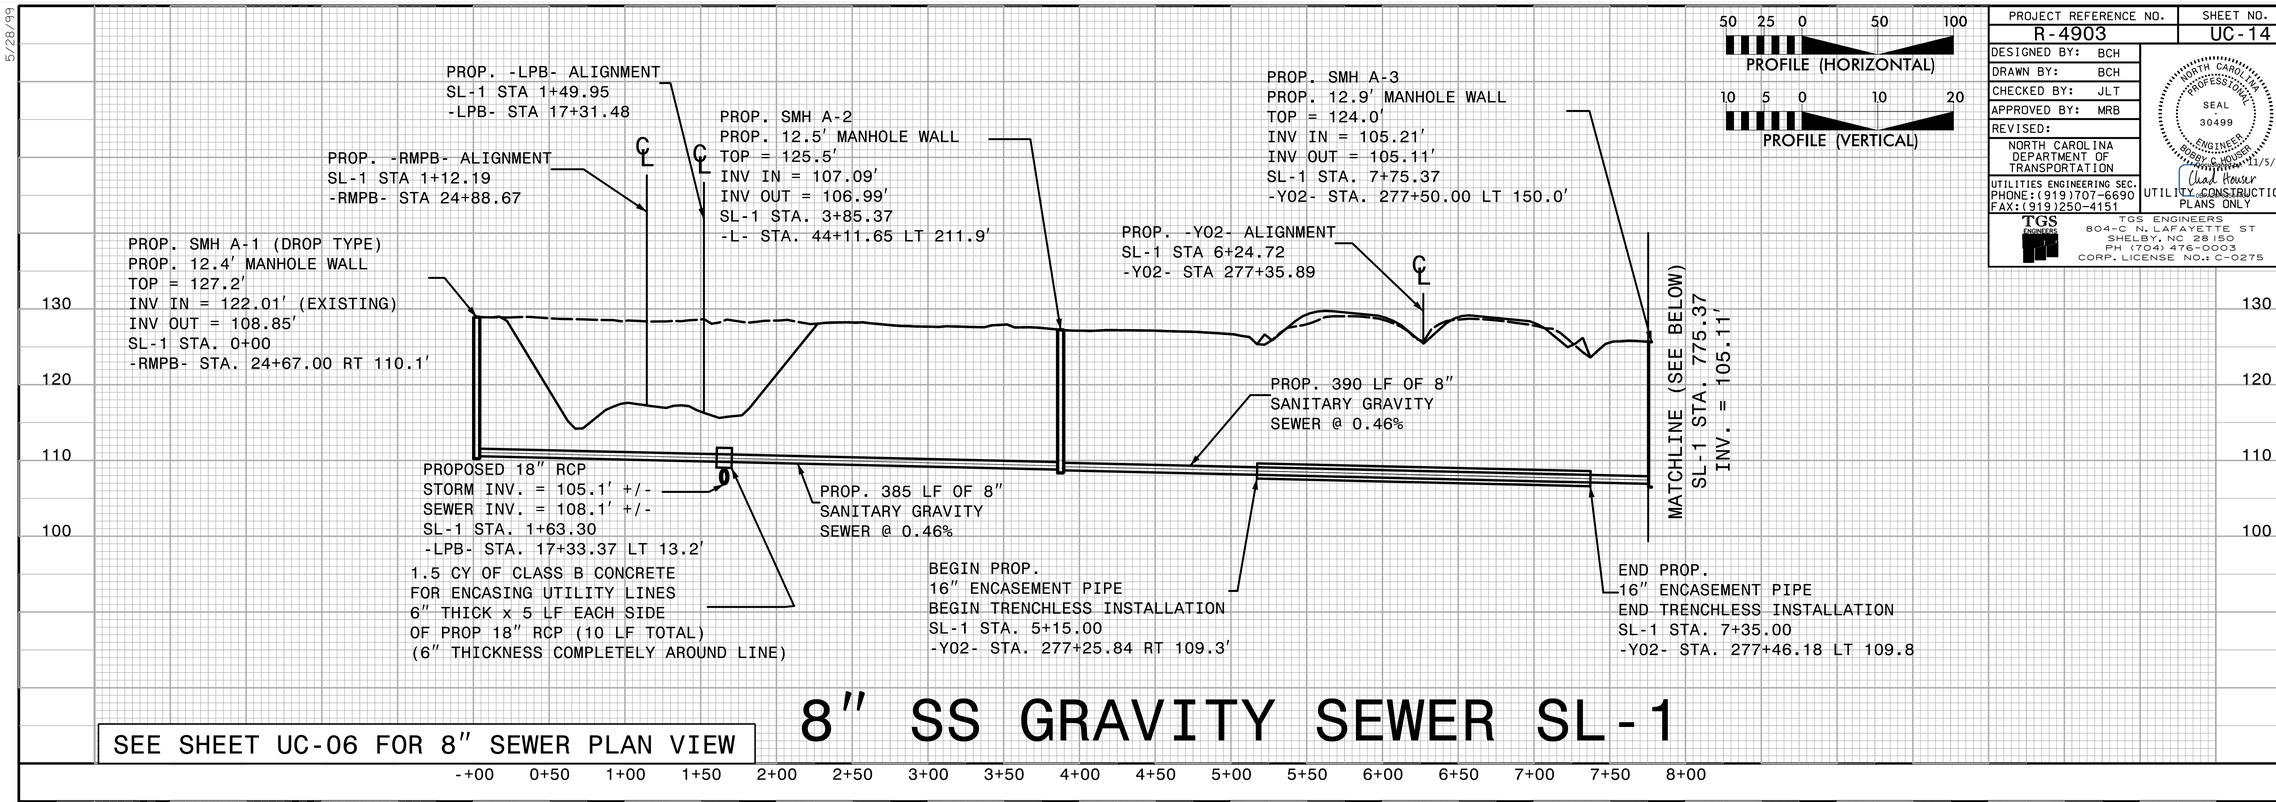

8" SS GRAVITY SEWER SL-1

SEE SHEET UC-06 FOR 8" SEWER PLAN VIEW

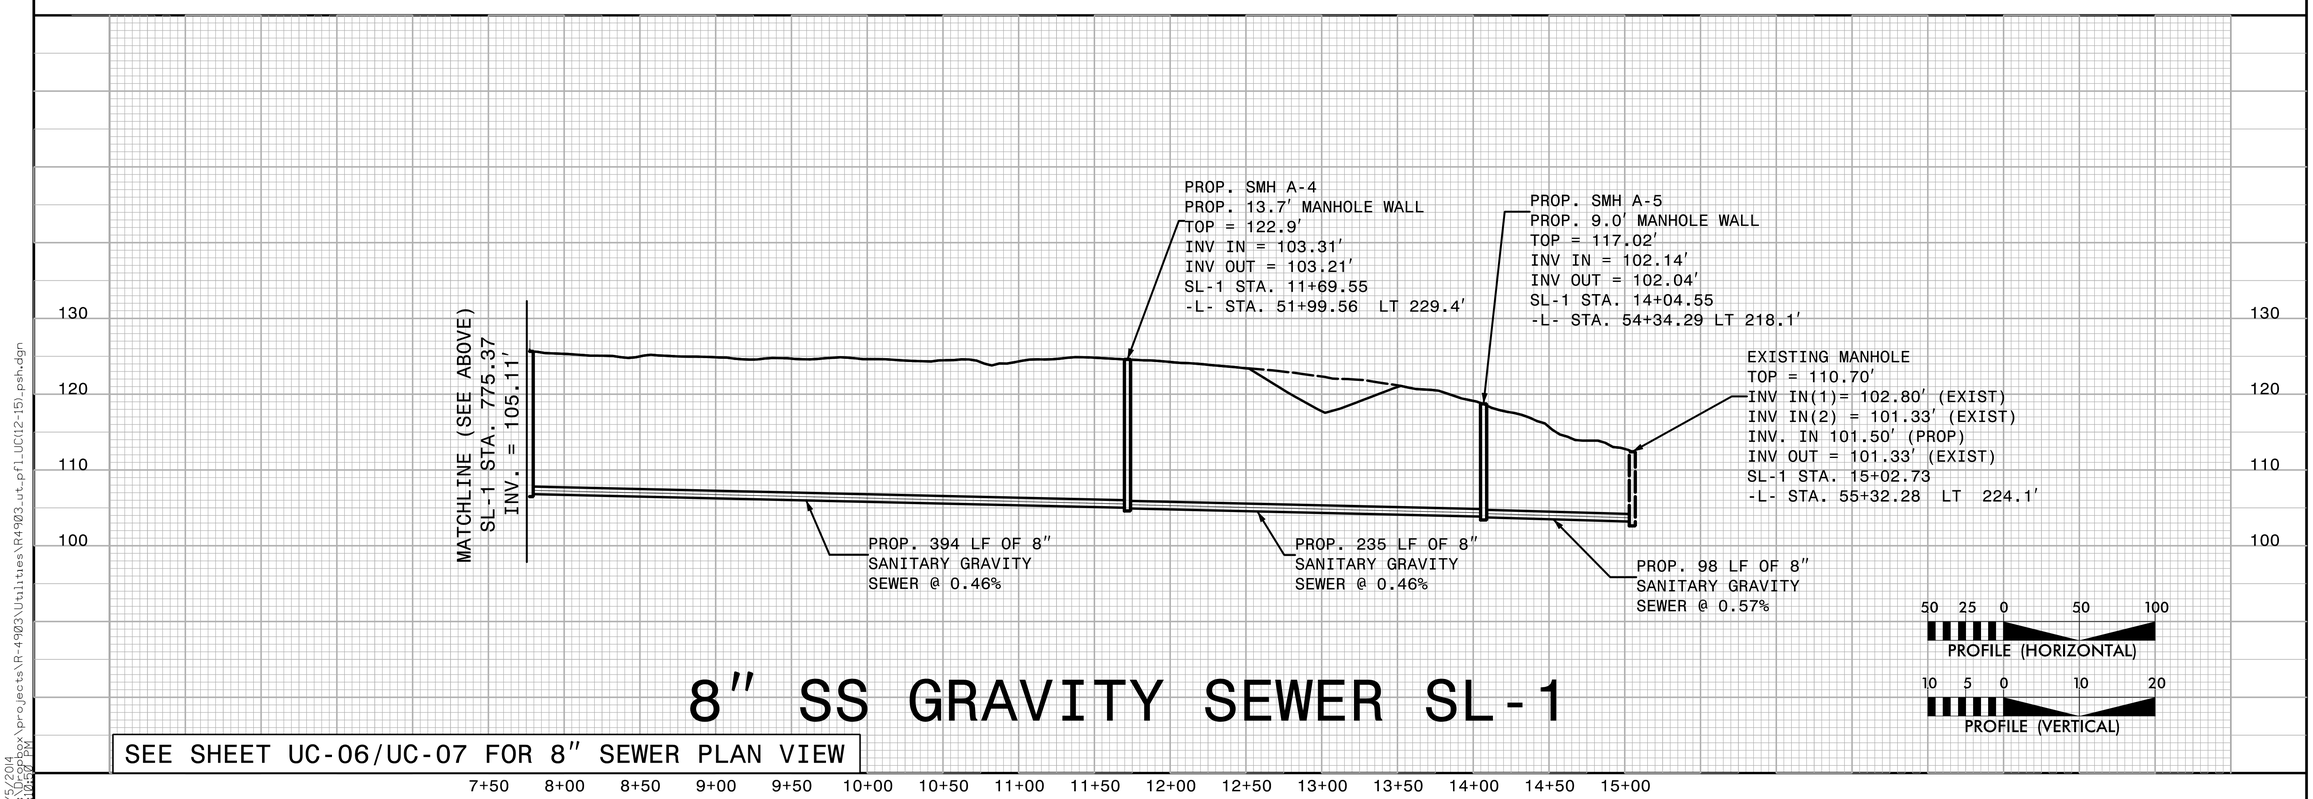

8" SS GRAVITY SEWER SL-1

SEE SHEET UC-06/UC-07 FOR 8" SEWER PLAN VIEW

5/28/99

11/5/2014
C:\Dcpbox\projects\R-4903\Utilities\R4903_ut_pfl_UC(12-15)_psh.dgn
2:10:57 PM