PROJECT REFERENCE NO.	SHEET NO.
R-4903	UC-12
DESIGNED BY: BCH	
DRAWN BY: BCH	
CHECKED BY: JLT	
APPROVED BY: MRB	
REVISED:	
NORTH CAROLINA DEPARTMENT OF TRANSPORTATION	
UTILITIES ENGINEERING SEC. PHONE:(919)707-6690 FAX:(919)250-4151	UTILITY CONSTRUCTION PLANS ONLY

NORTH CAROLINA PROFESSIONAL SEAL 30499 ENGINEER BABBIE B. MOLSER
9/26/2014
Chad Houser

TGS ENGINEERS
TGS ENGINEERS
804-C N. LAFAYETTE ST
SHELBY, NC 28150
PH (704) 476-0003
CORP. LICENSE NO: C-0275

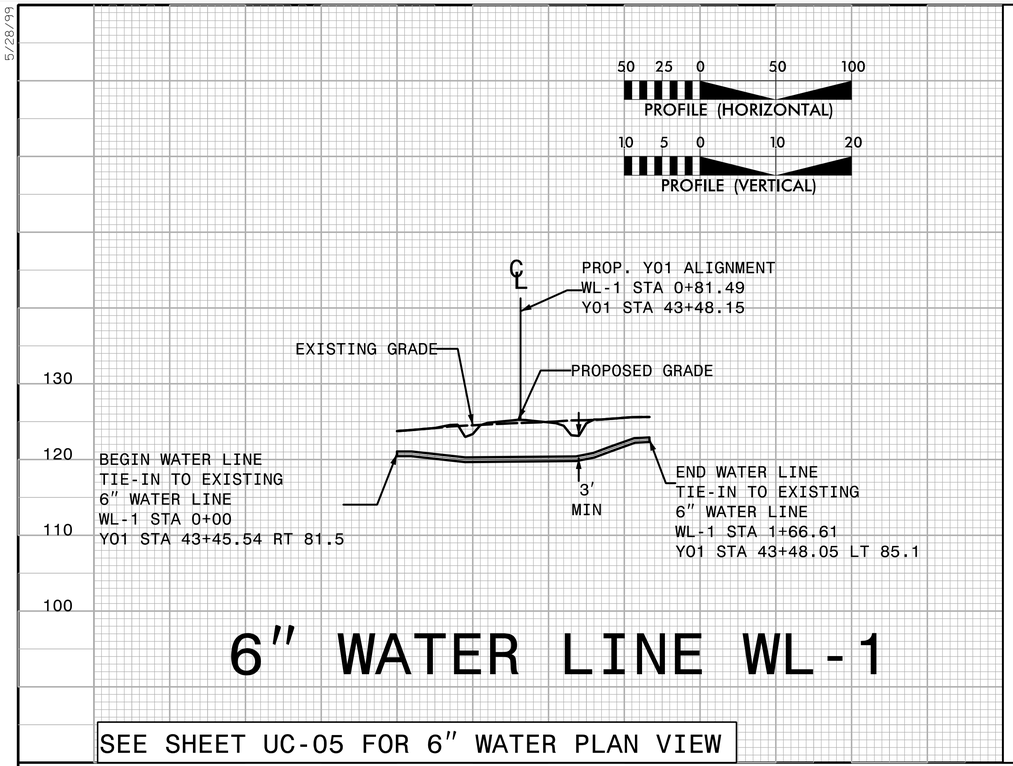

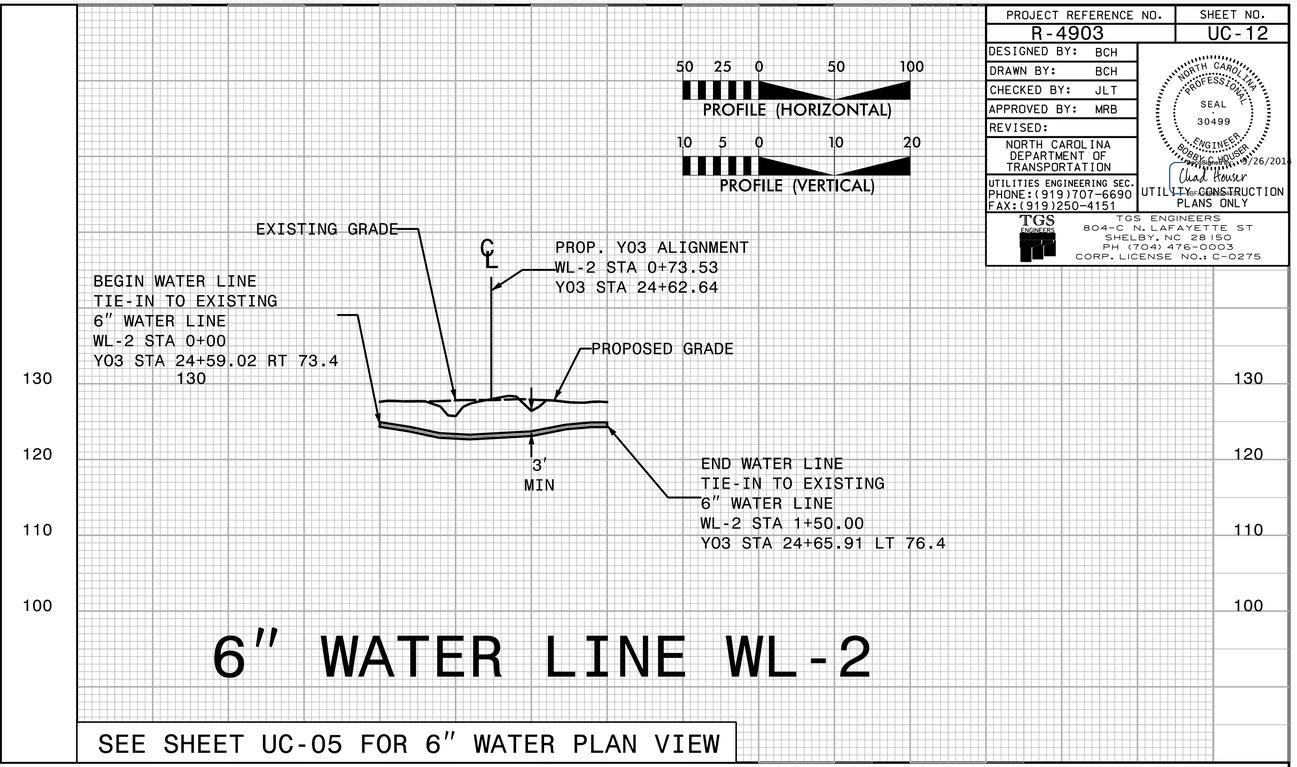

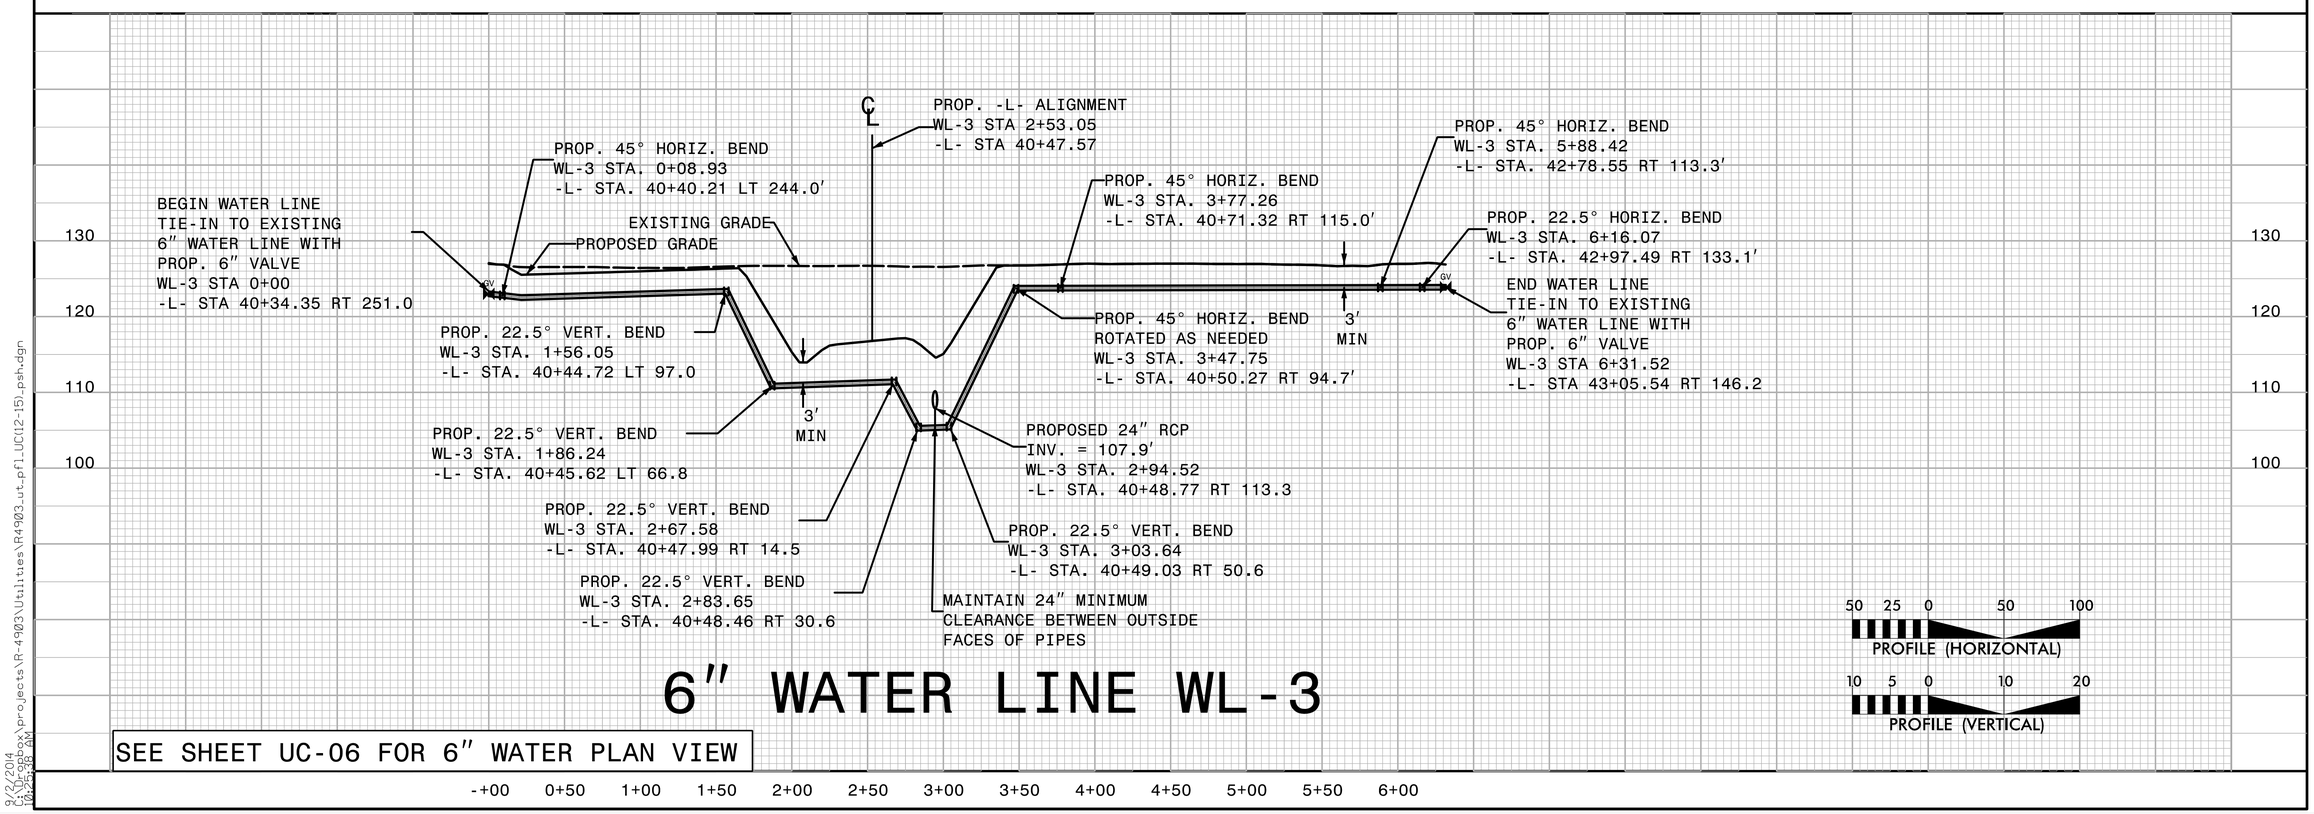

5/28/99

9/2/2014
10:25:38 AM
\\tgs-fox\projects\R-4903\Utilities\R4903_ut_pfl_UC(12-15)_psh.dgn