PROJECT REFERENCE NO.	SHEET NO.
R-4903	U0-8

UTILITIES BY OTHERS

NOTE:
ALL PROPOSED UTILITY WORK SHOWN ON THIS SHEET WILL BE DONE BY OTHERS. NO PAYMENT WILL BE MADE TO THE CONTRACTOR FOR PROPOSED UTILITY WORK SHOWN ON THIS SHEET.

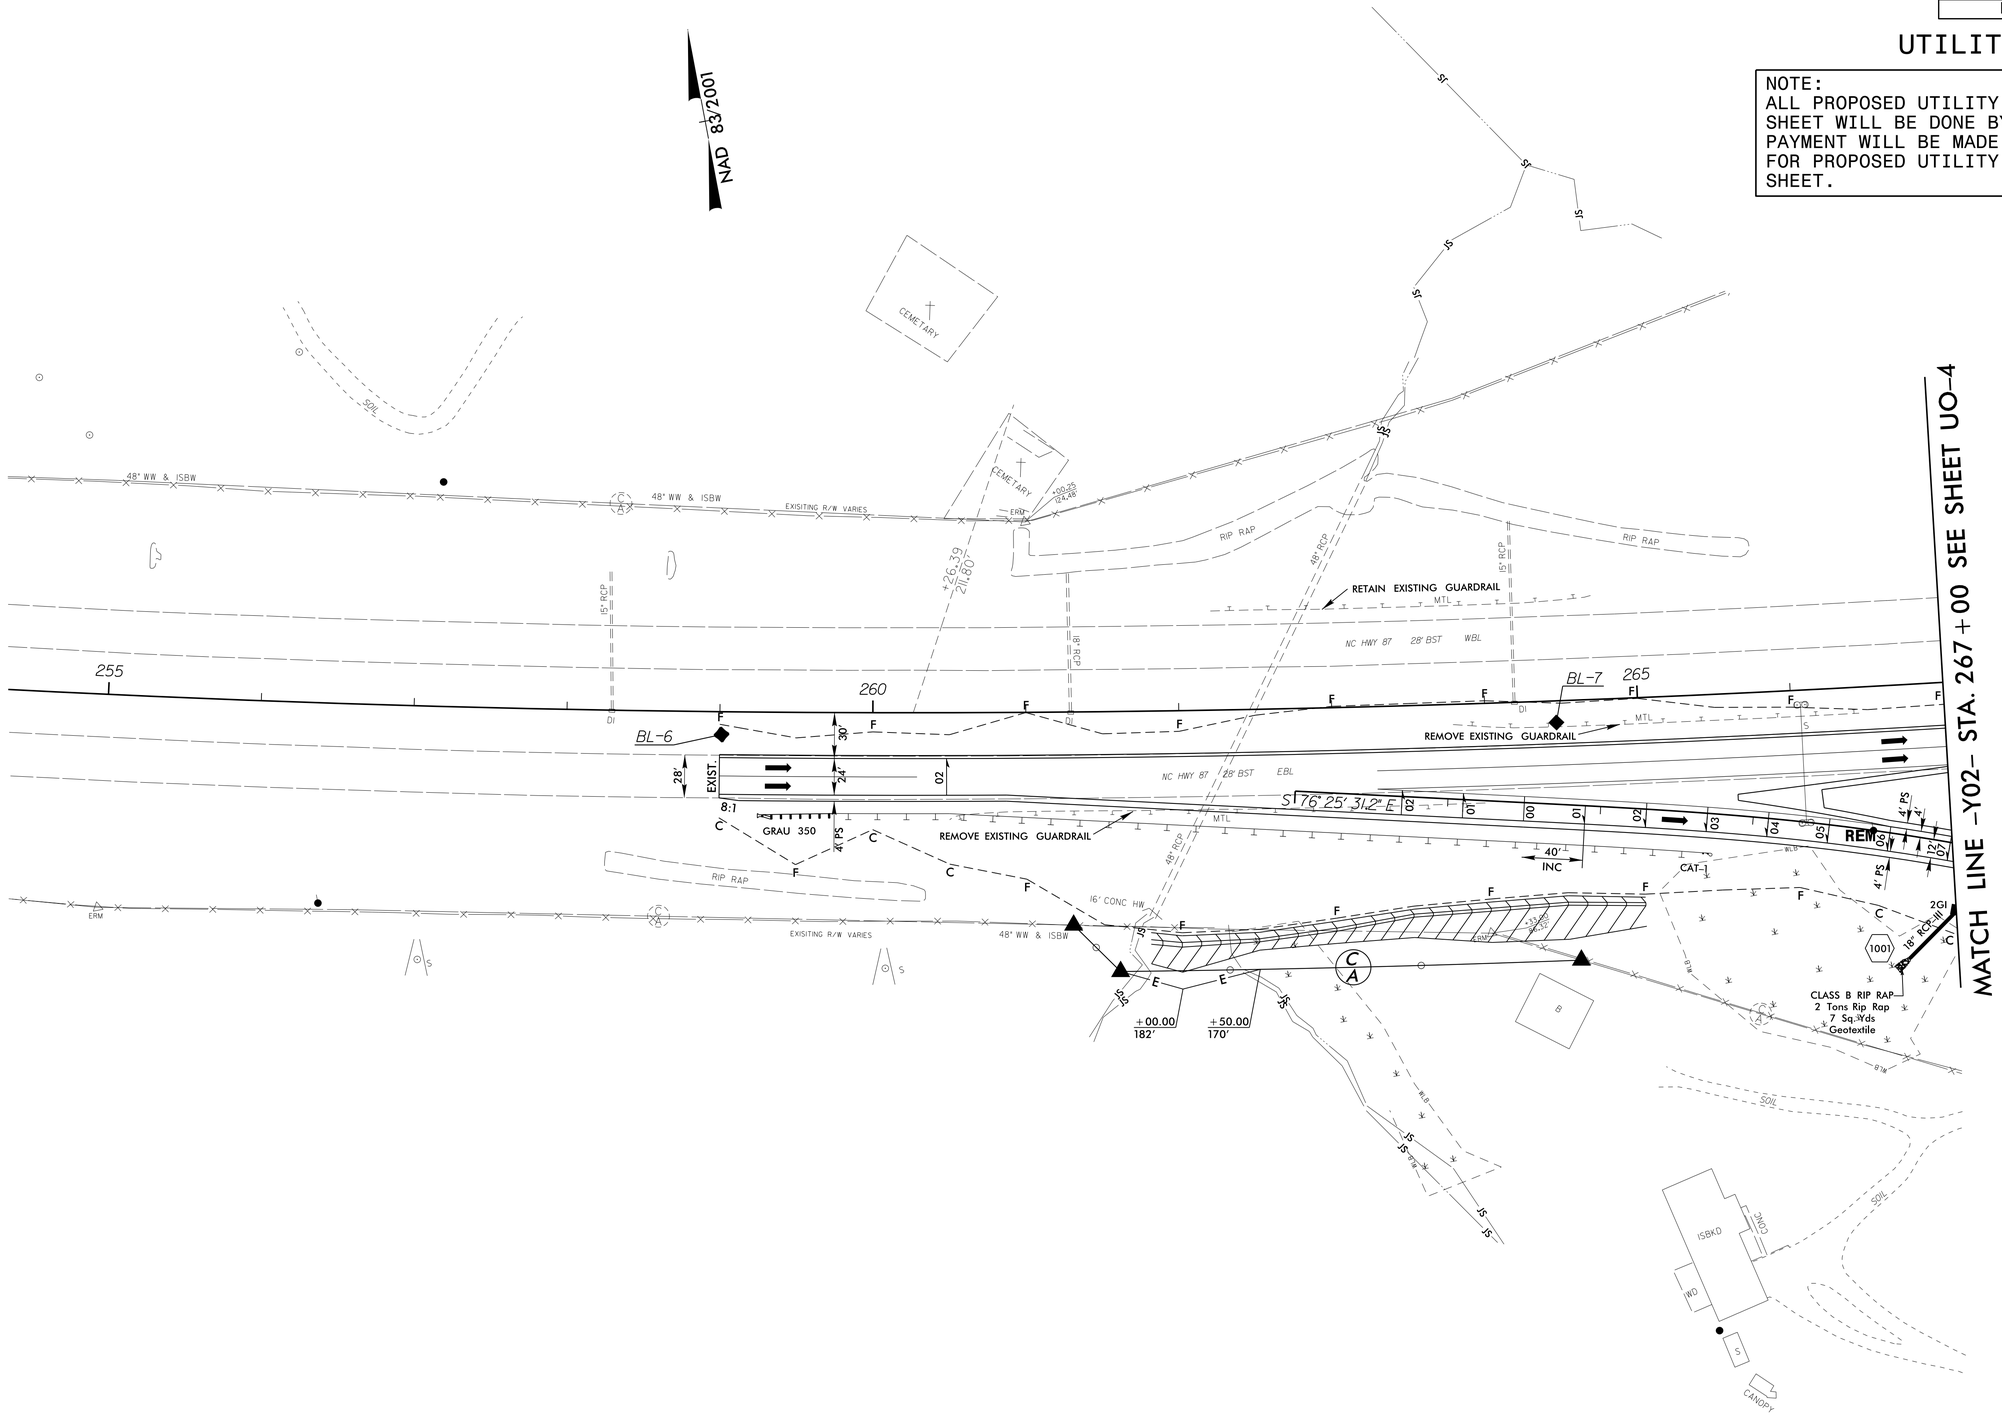

5/14/99

25-SEP-2014 11:56
s:\Engineering\TIP\Proj\R4903_Ut_10_U08_psh.dgn
ss\STRAWN\ss