PROJECT REFERENCE NO.	SHEET NO.
R-4903	U0-5

UTILITIES BY OTHERS

NOTE:
ALL PROPOSED UTILITY WORK SHOWN ON THIS SHEET WILL BE DONE BY OTHERS. NO PAYMENT WILL BE MADE TO THE CONTRACTOR FOR PROPOSED UTILITY WORK SHOWN ON THIS SHEET.

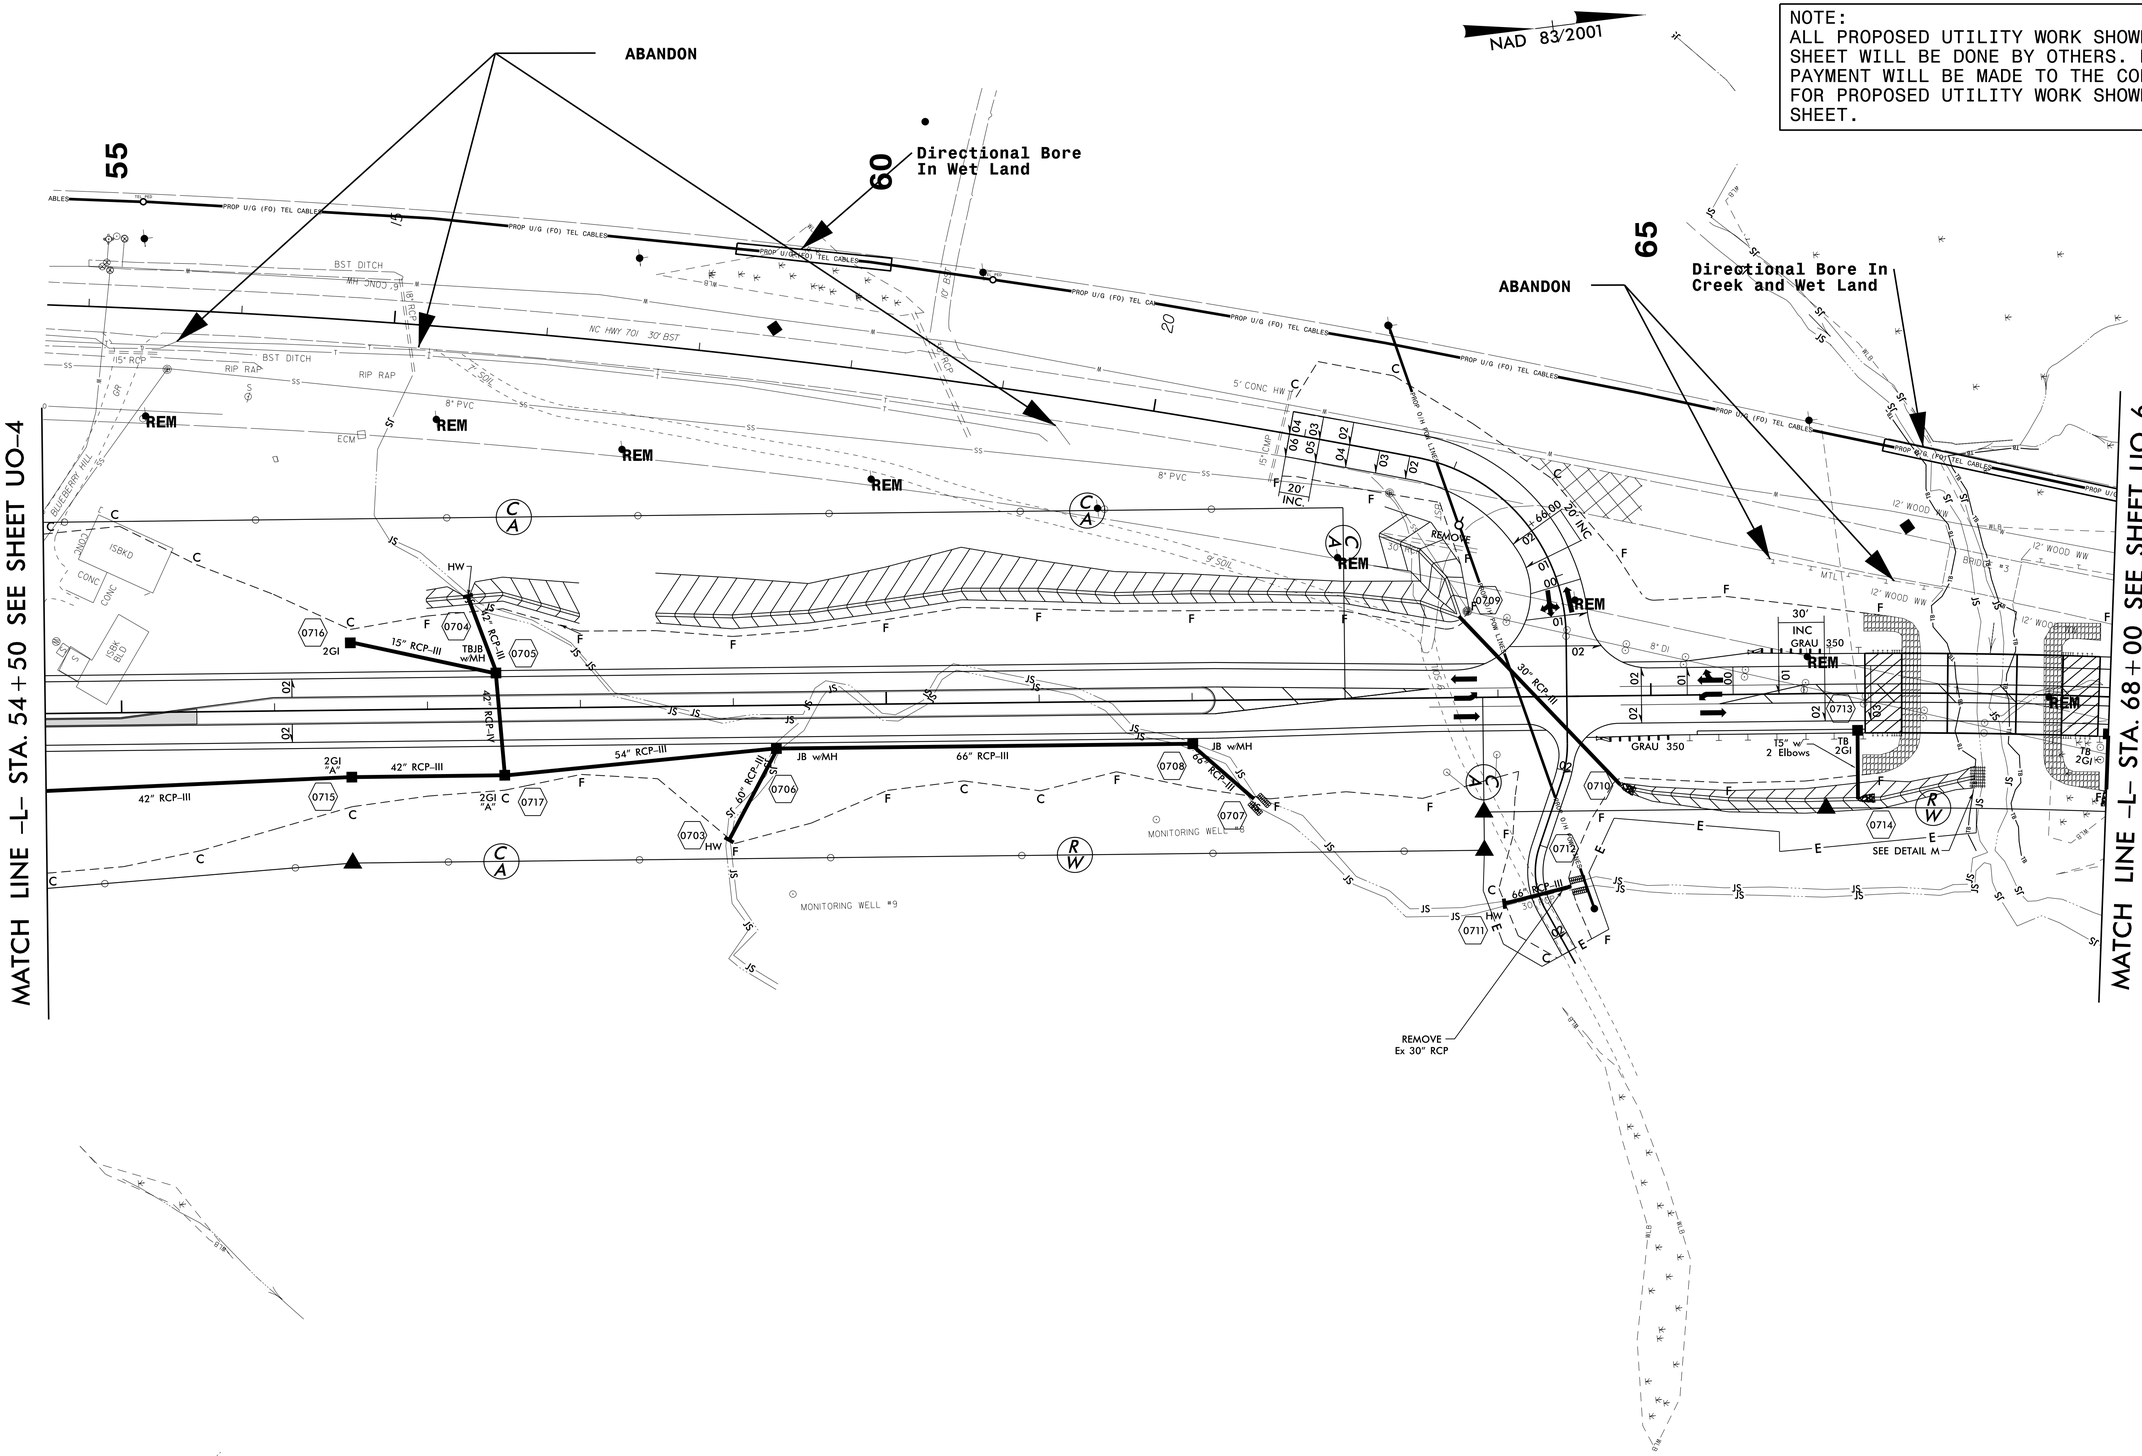

25-SEP-2014 11:48
Utilities\Engineering\U\Proj\R4903_Ut_7_U05_psh.dgn
$$$$USERNAME$$$$