PROJECT REFERENCE NO.	SHEET NO.
R-4903	U0-7

UTILITIES BY OTHERS

NOTE:
ALL PROPOSED UTILITY WORK SHOWN ON THIS SHEET WILL BE DONE BY OTHERS. NO PAYMENT WILL BE MADE TO THE CONTRACTOR FOR PROPOSED UTILITY WORK SHOWN ON THIS SHEET.

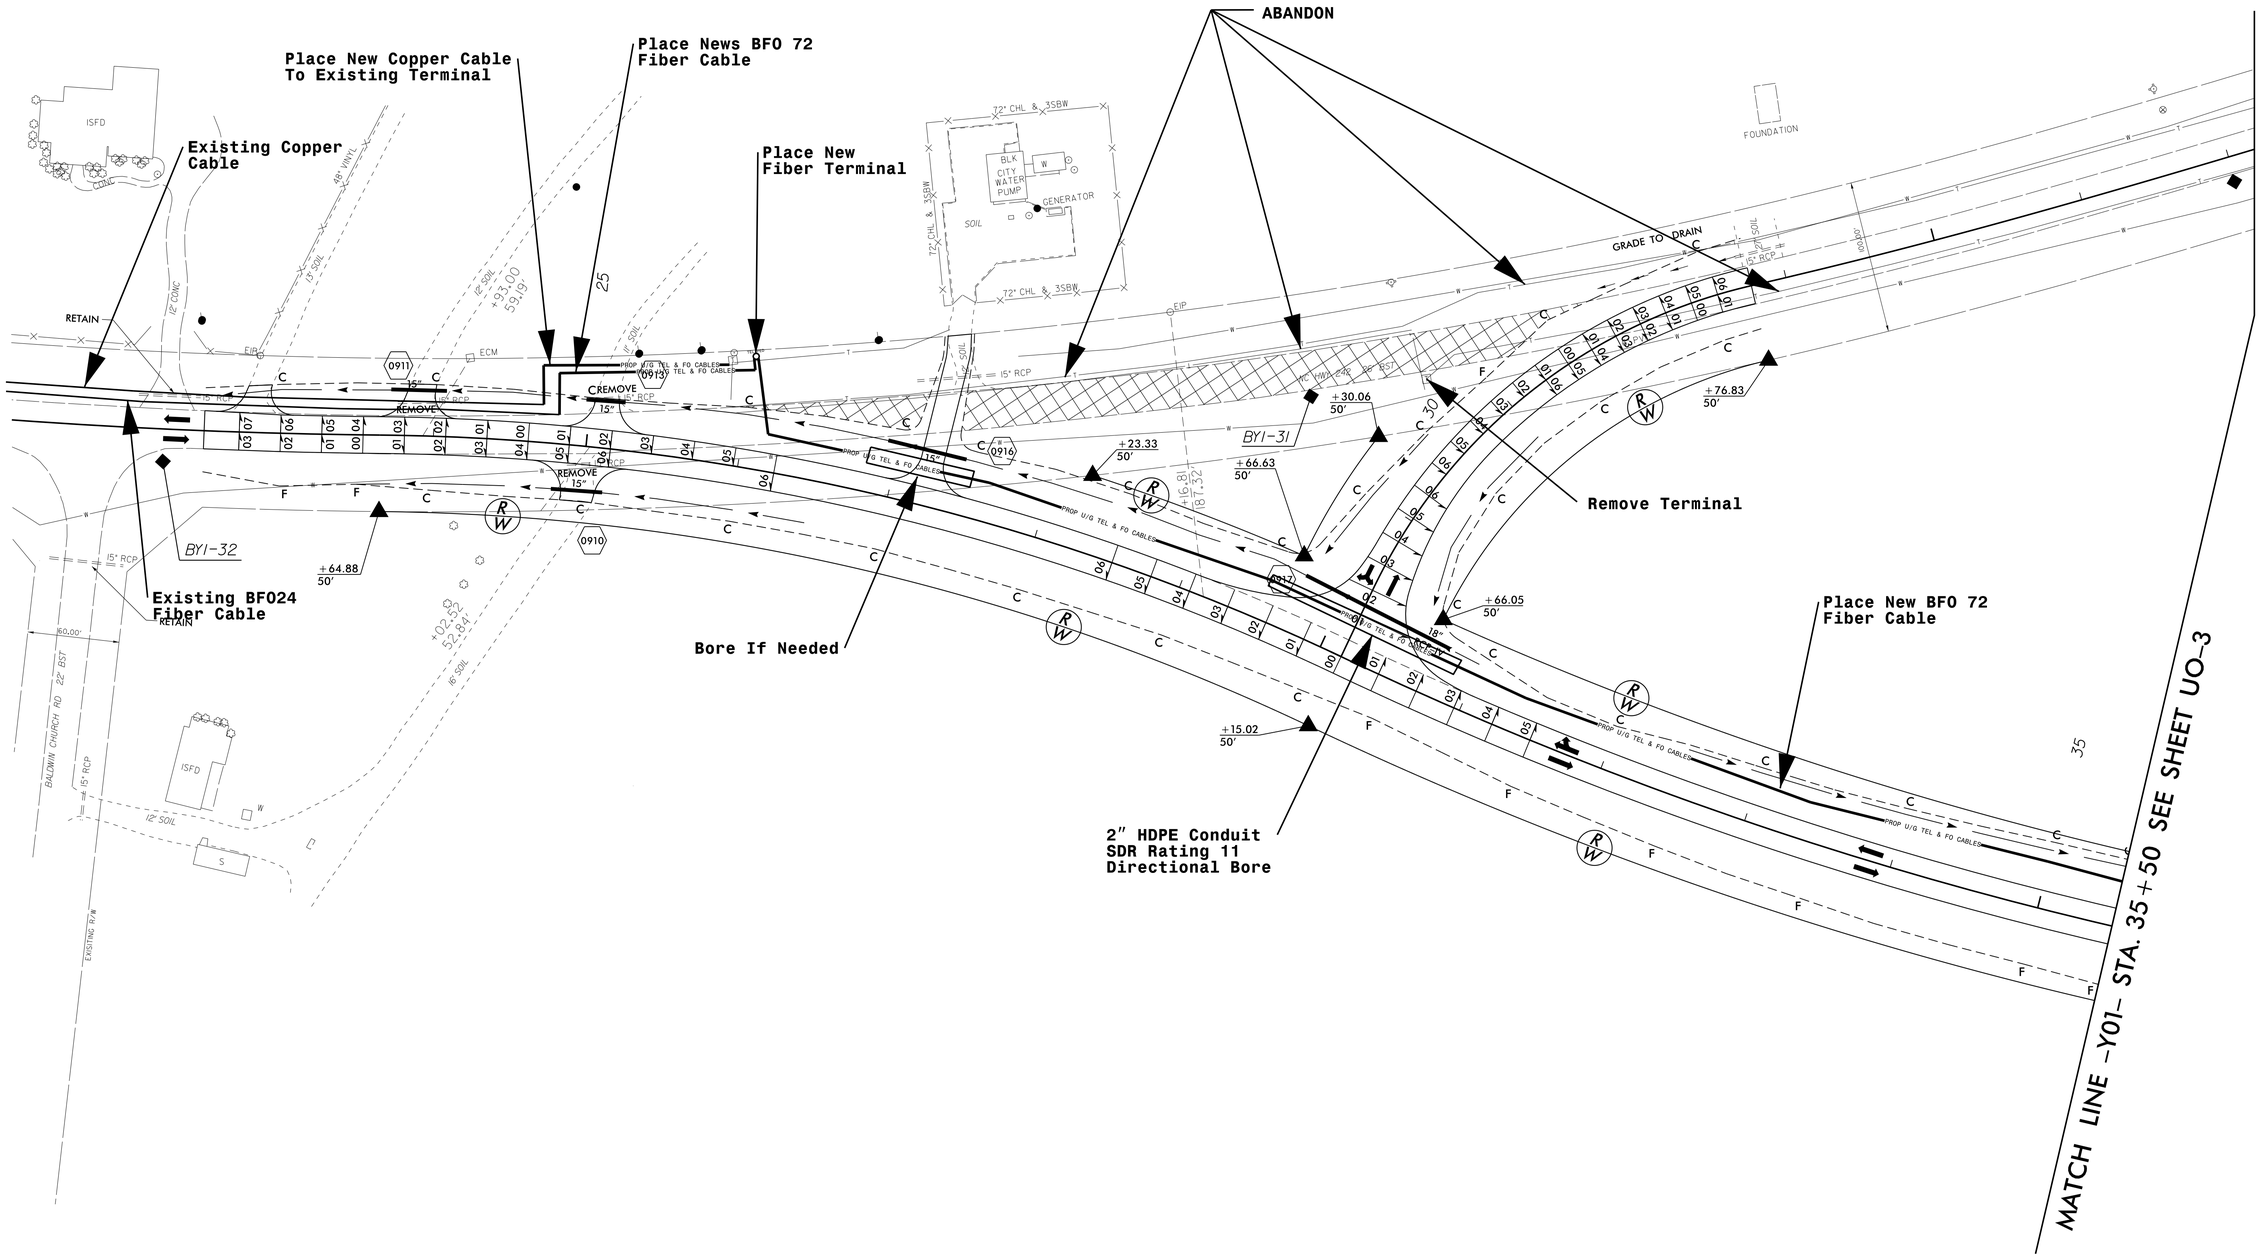

5/14/99

22-SEP-2014 11:51
Utilities\Engineering\Proj\R4903_Ut_9_U07_psh.dgn
ssb0ISHAFFER