PROJECT REFERENCE NO.	SHEET NO.
R-4903	UO-2

UTILITIES BY OTHERS

NOTE:
ALL PROPOSED UTILITY WORK SHOWN ON THIS SHEET WILL BE DONE BY OTHERS. NO PAYMENT WILL BE MADE TO THE CONTRACTOR FOR PROPOSED UTILITY WORK SHOWN ON THIS SHEET.

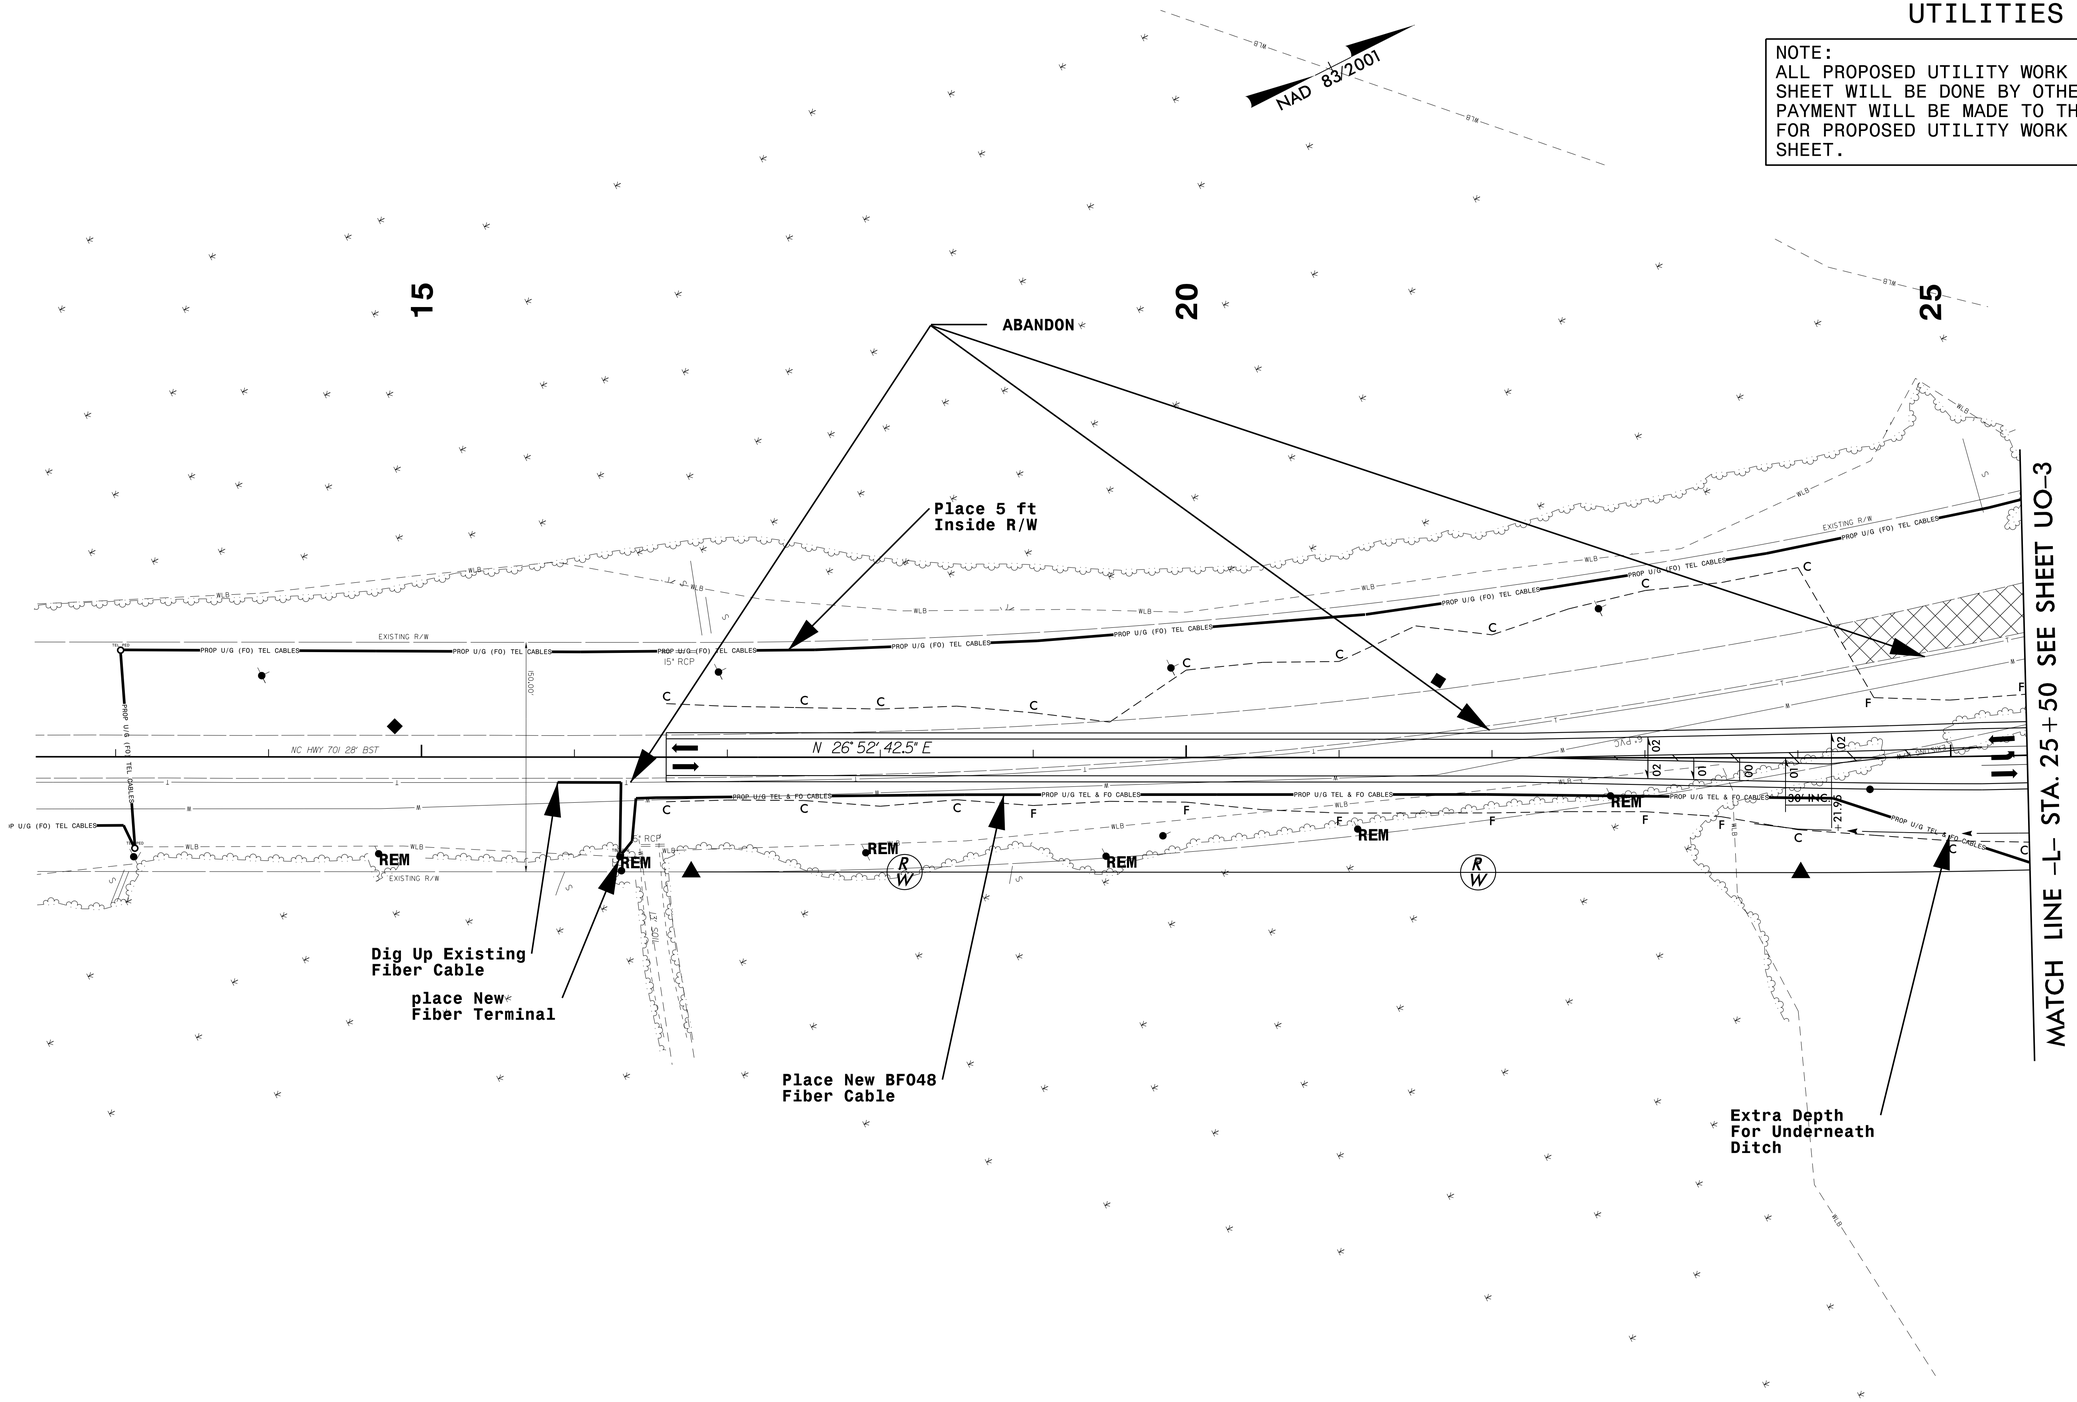

5/14/99

25-SEP-2014 11:43
Utilities\Engineering\UO\Proj\R4903_Ut_4_UO2_psh.dgn
$$USERNAME$$