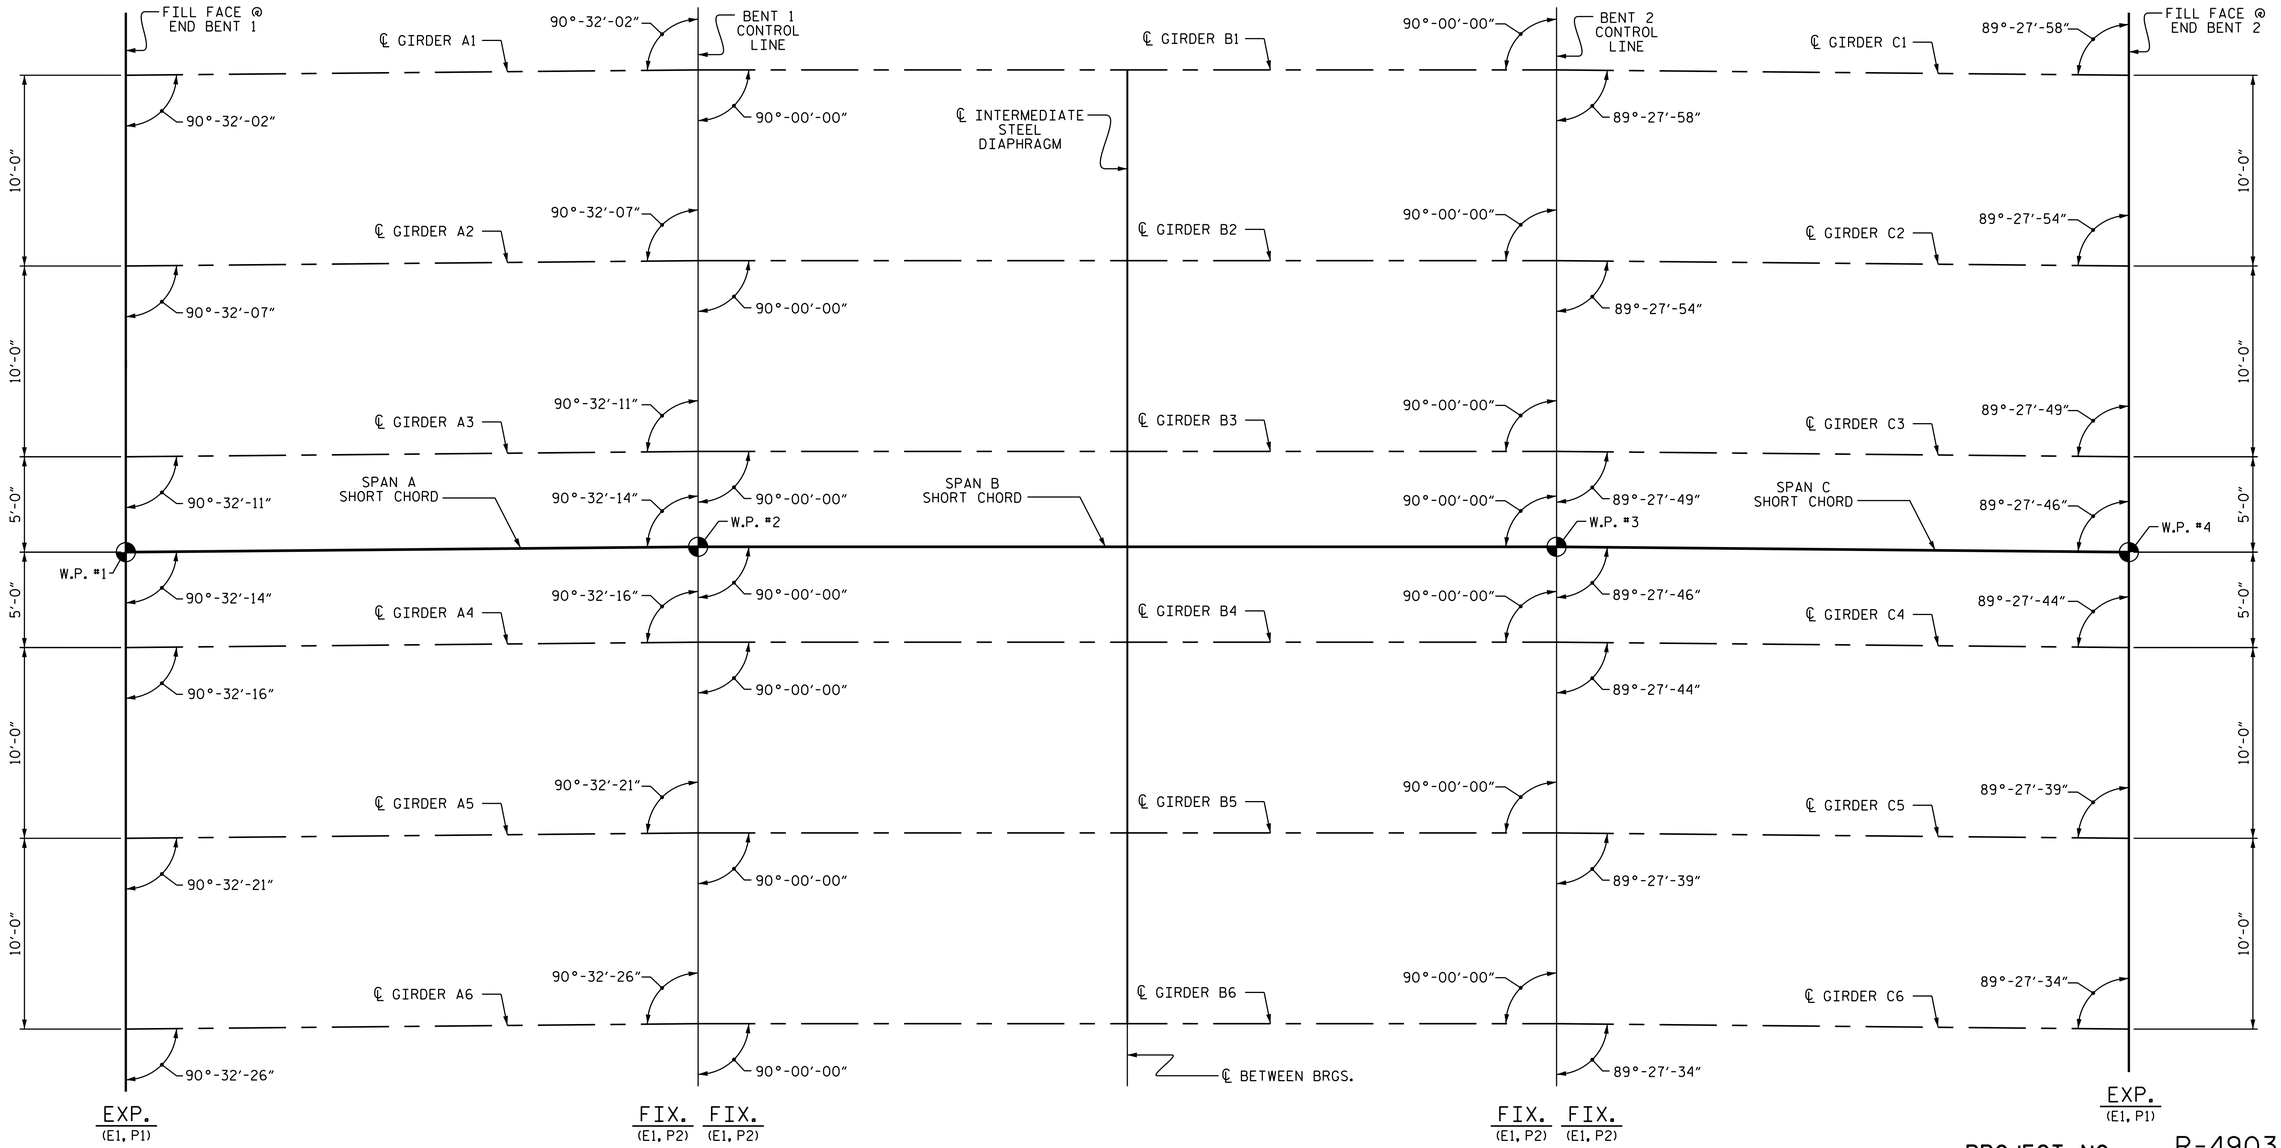

PROJECT NO. R-4903

BLADEN COUNTY

STATION: 67+16.50 -L-

GIRDER LAYOUT

STATE OF NORTH CAROLINA
DEPARTMENT OF TRANSPORTATION
RALEIGH

SUPERSTRUCTURE

GIRDER LAYOUT

NORTH CAROLINA PROFESSIONAL SEAL 10730 ENGINEER D. ANDRE DAVENPORT JR.

DocuSigned by: D. André Davenport, Jr. B95DC284F664495...

10/28/2014

REVISIONS							SHEET NO.
NO.	BY:	DATE:	NO.	BY:	DATE:		S-11
1			3				TOTAL SHEETS
2			4				92

STR. #1

DRAWN BY : J.P. ADAMS DATE : 7/17/12
CHECKED BY : K.D. LAYNE DATE : 8/15/12
DESIGN ENGINEER OF RECORD: B.N. GRADY DATE : 04/11/13

27-OCT-2014 09:22
R:\Structures\Plans\Str#1\R4903_SD_FP_01.dgn
dadavenport