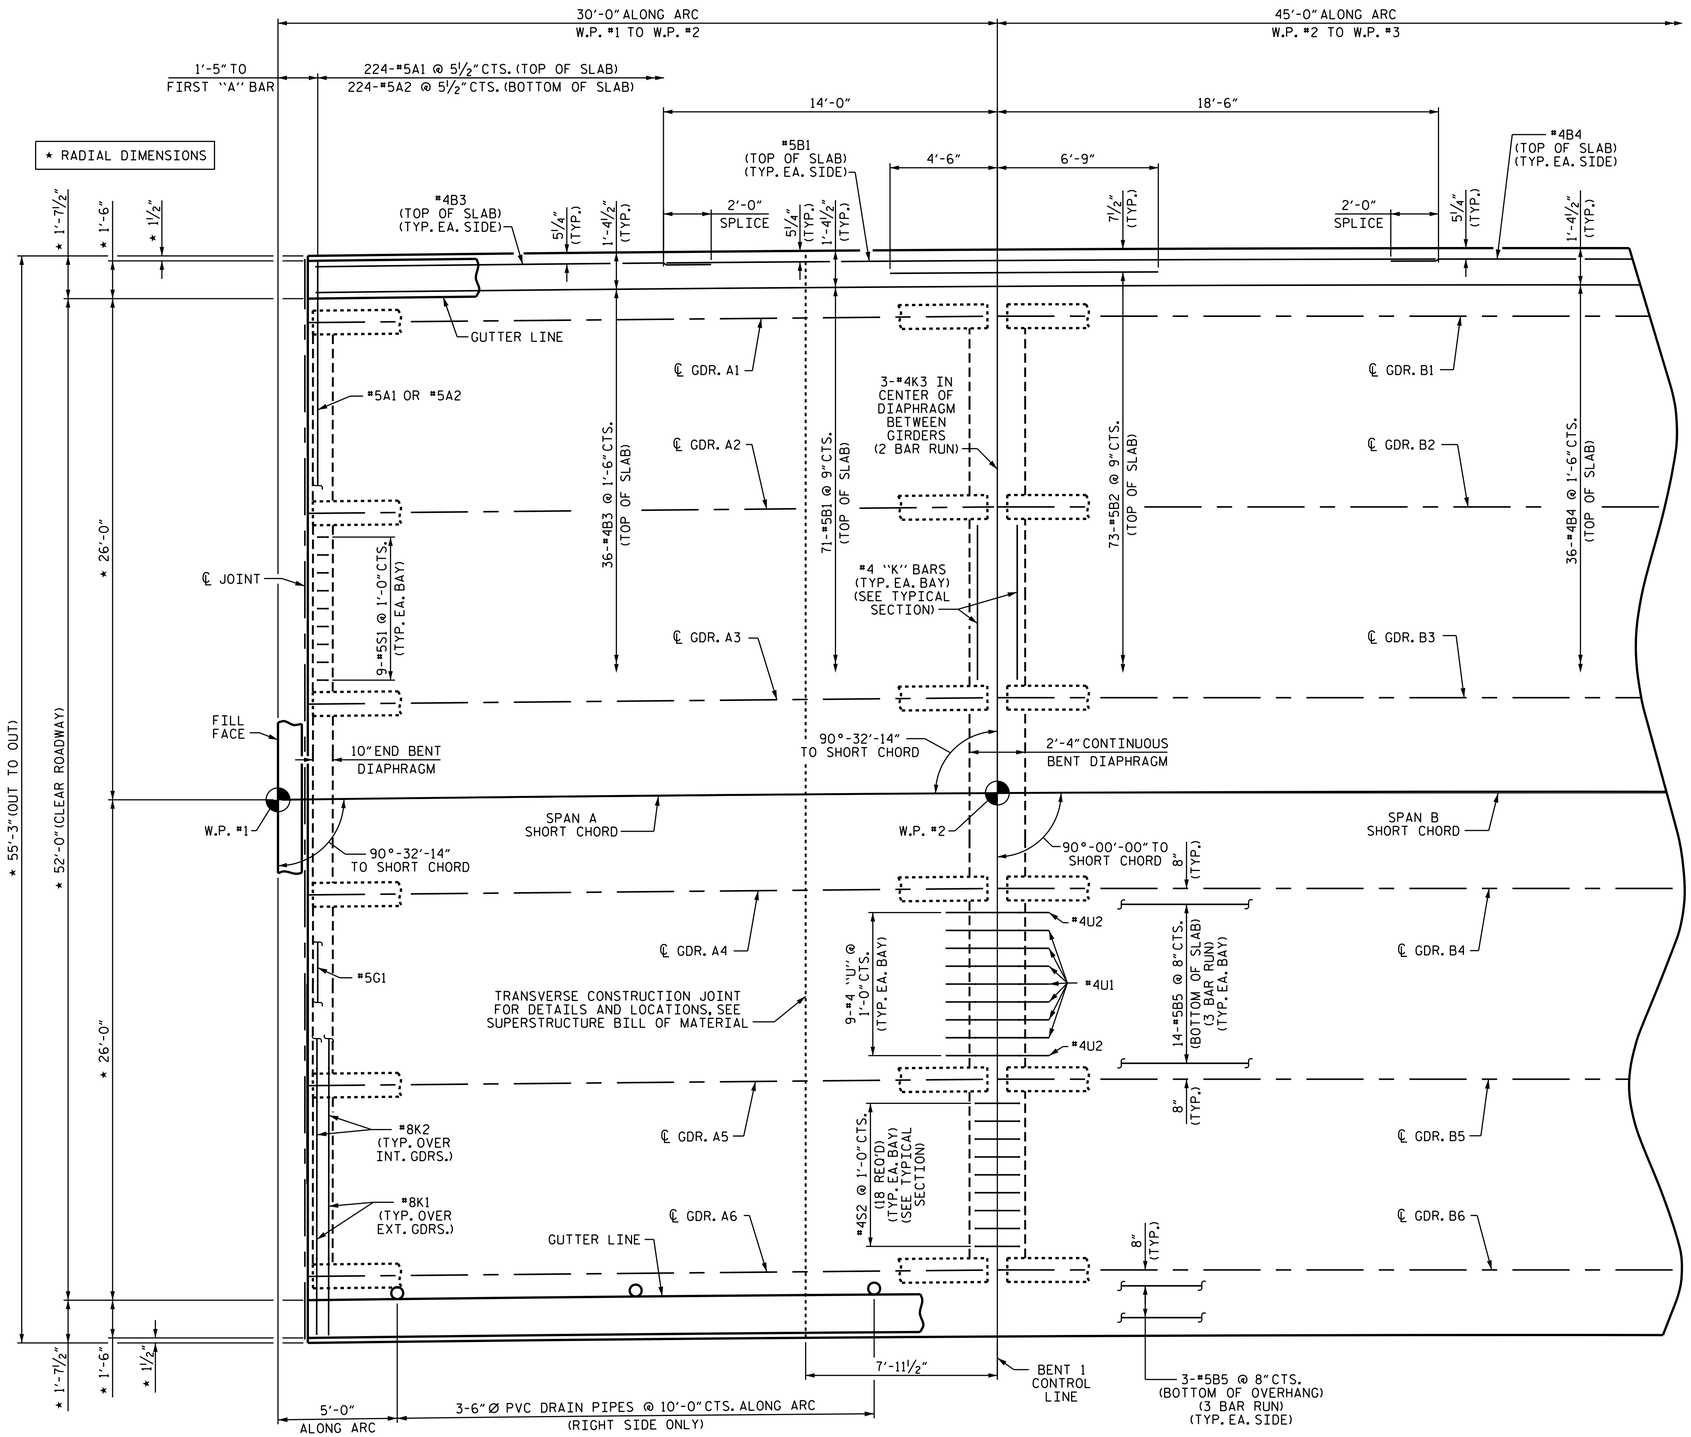

PLAN OF SPANS

PROJECT NO. R-4903

BLADEN COUNTY

STATION: 67+16.50 -L-

SHEET 1 OF 2

STATE OF NORTH CAROLINA
DEPARTMENT OF TRANSPORTATION
RALEIGH

SUPERSTRUCTURE

PLAN OF SPANS

NORTH CAROLINA PROFESSIONAL SEAL 10730 ENGINEER D. ANDRE DAVENPORT, JR.

DocuSigned by: D. Andre Davenport, Jr. B95DC284F664495...

10/28/2014

REVISIONS								SHEET NO.
NO.	BY:	DATE:	NO.	BY:	DATE:			S-8
1			3					TOTAL SHEETS
2			4					92

STR. #1

DRAWN BY : J.P. ADAMS DATE : 8/7/12
CHECKED BY : K.D. LAYNE DATE : 8/15/12
DESIGN ENGINEER OF RECORD: B.N. GRADY DATE : 04/11/13

27-OCT-2014 09:22
R:\Structures\Plans\Str#1\R4903_SD_S1_01.dgn
dadavenport