INDEX

STR. NO.	STATION	DESCRIPTION	SHEET NUMBERS
1	67+16.50 -L-	BRIDGE OVER BROWN'S CREEK ON US 701 BETWEEN NC 87 AND SR 1233	S-1 THRU S-32
2	46+73.19 -L- 279+45.79 -Y02- (LEFT LANE)	BRIDGE OVER US 701 ON NC 87 BETWEEN SR 1145 AND SR 1700 (LEFT LANE)	S-33 THRU S-62
3	46+73.19 -L- 279+45.79 -Y02- (RIGHT LANE)	BRIDGE OVER US 701 ON NC 87 BETWEEN SR 1145 AND SR 1700 (RIGHT LANE)	S-63 THRU S-92

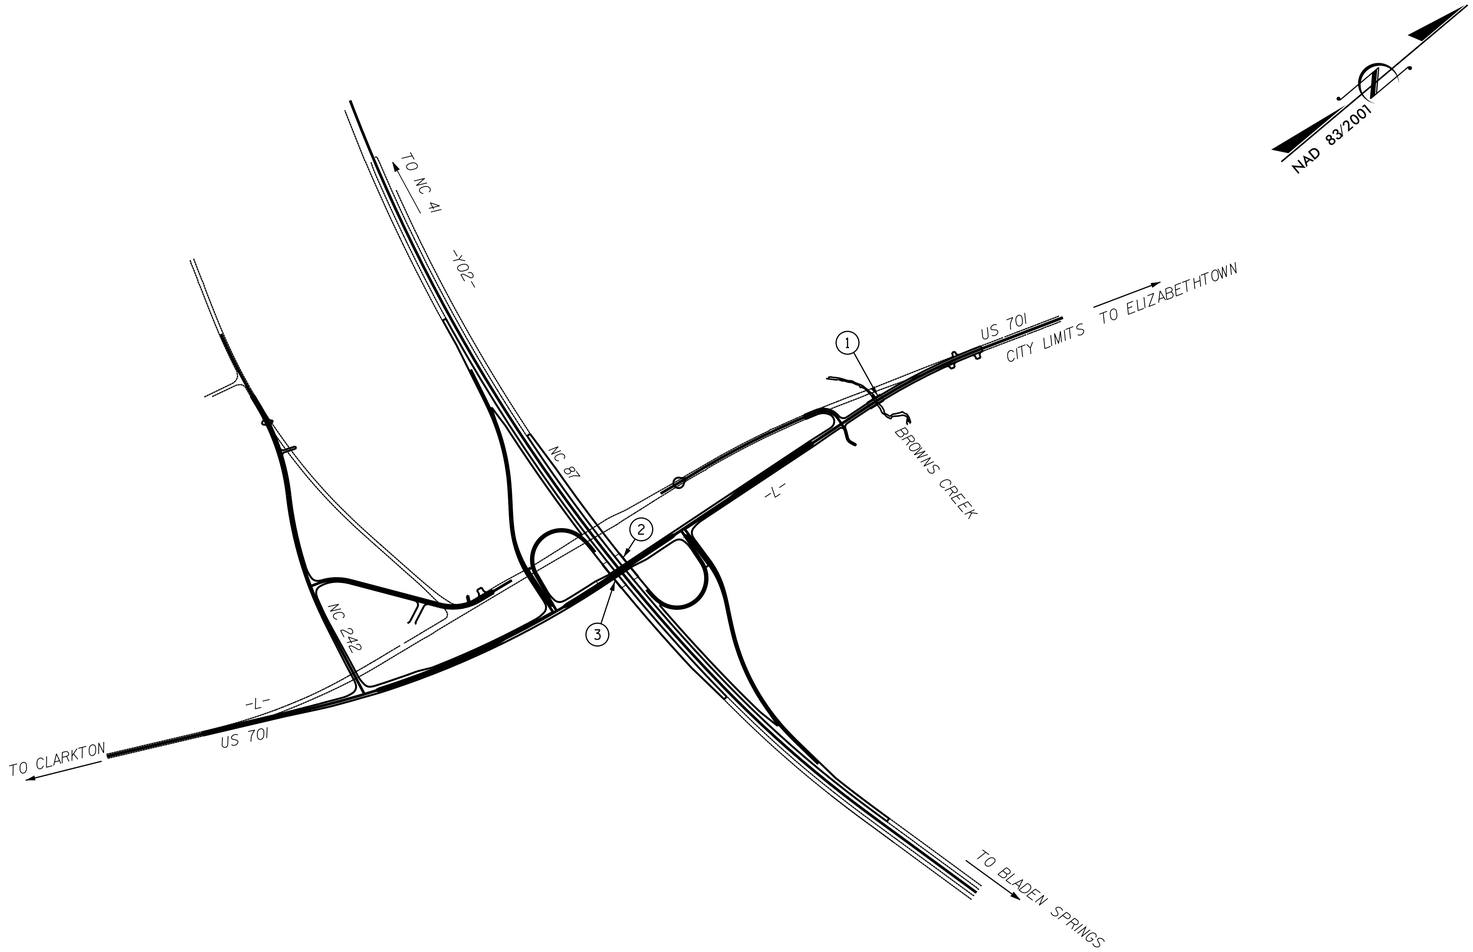

PROJECT NO. R-4903

BLADEN COUNTY

STATION:

STATE OF NORTH CAROLINA
DEPARTMENT OF TRANSPORTATION
RALEIGH

INDEX SHEET

REVISIONS					
NO.	BY:	DATE:	NO.	BY:	DATE:
1			3		
2			4		

DRAWN BY : D.A. DAVENPORT DATE : 07/13
CHECKED BY : K.D. LAYNE DATE : 07/13

28-OCT-2014 13:39
R:\Structures\Plans\Str*1\R4903_SD_IS.dgn
dadavenport