F.A. PROJECT NO.: NHF-0087(15)

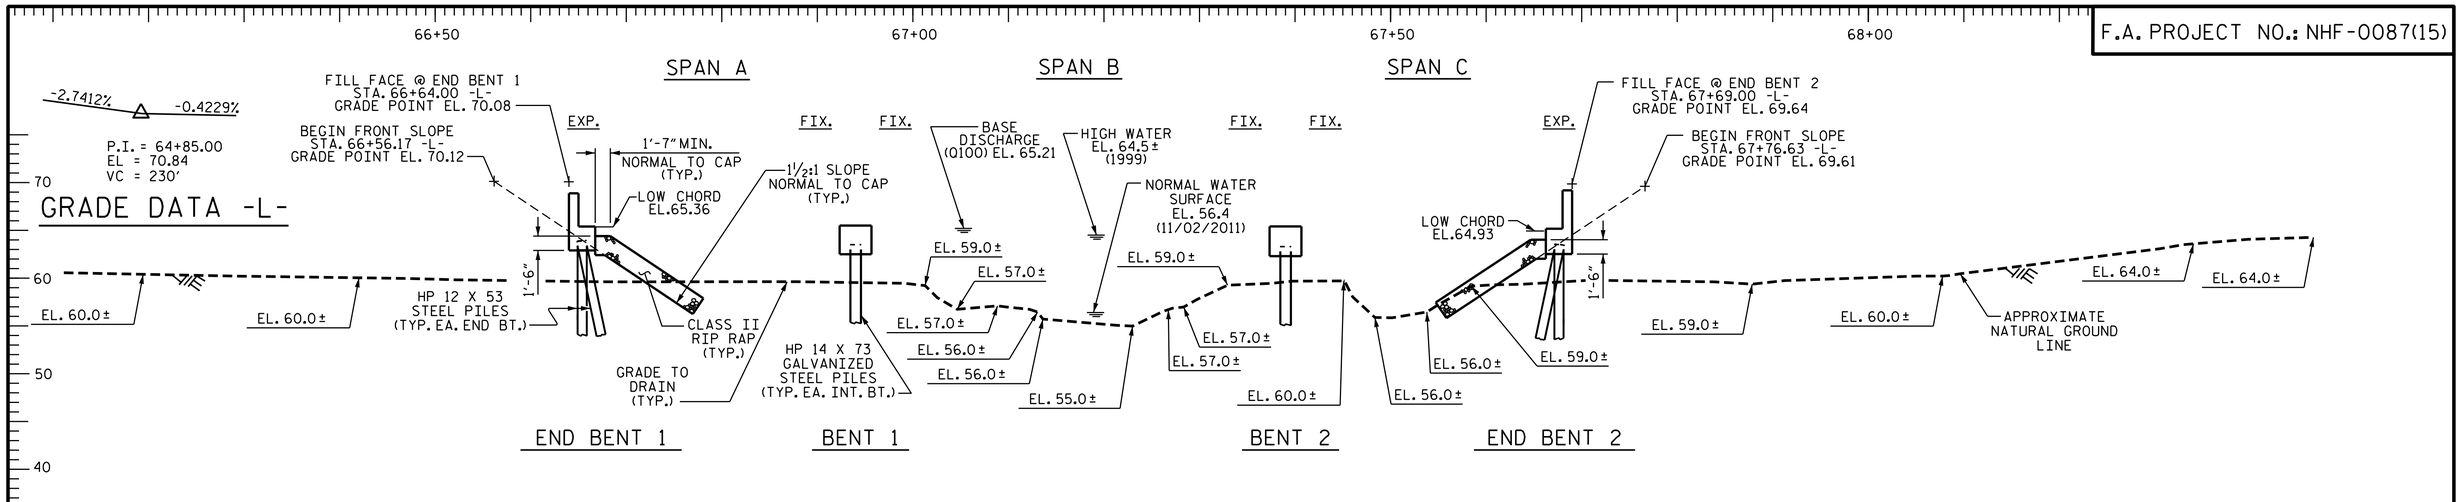

SECTION ALONG -L-

BENTS ON SECTION AT RIGHT ANGLES TO BENTS

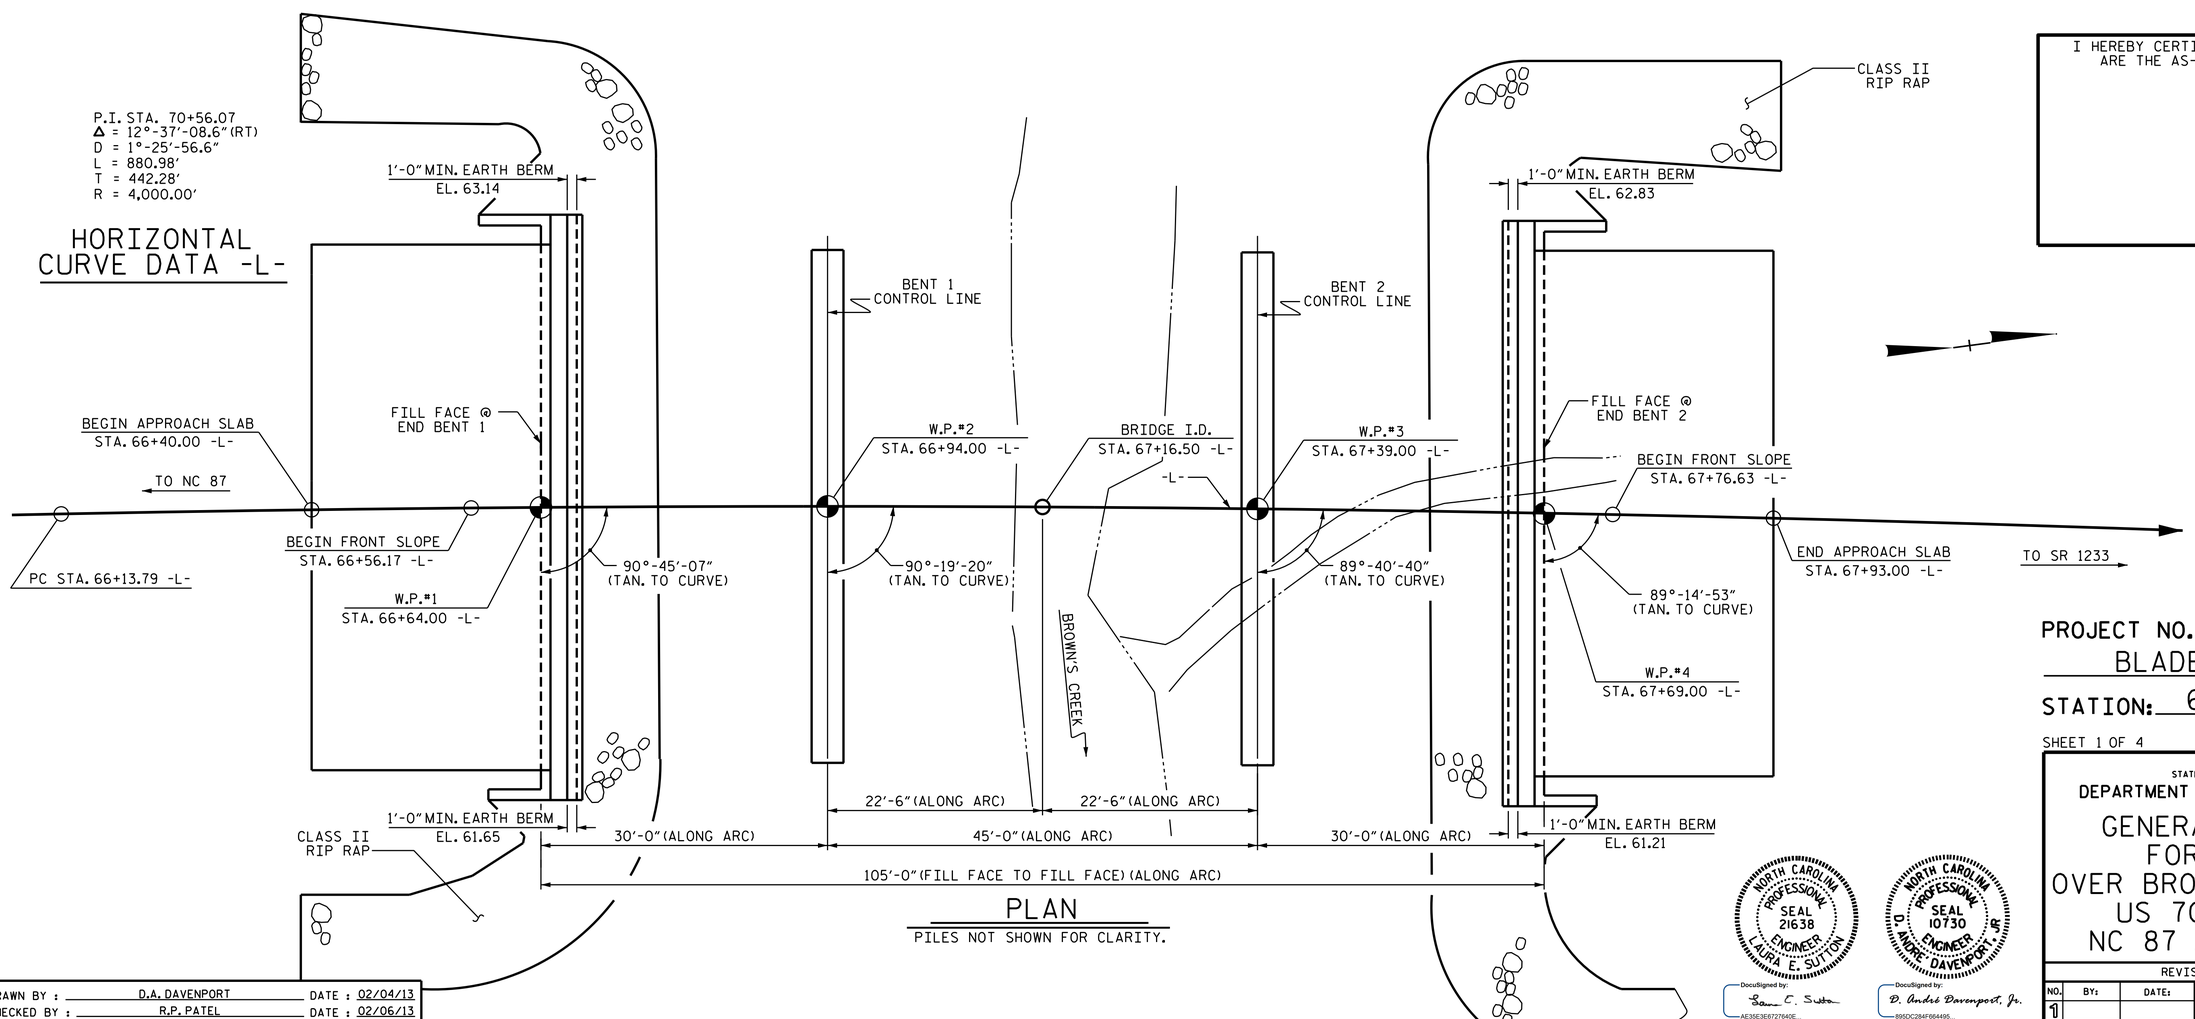

PLAN

PILES NOT SHOWN FOR CLARITY.

I HEREBY CERTIFY THESE PLANS ARE THE AS-BUILT PLANS

PROJECT NO. R-4903

BLADEN COUNTY

STATION: 67+16.50 -L-

SHEET 1 OF 4 REPLACES BRIDGE NO.3

STATE OF NORTH CAROLINA
DEPARTMENT OF TRANSPORTATION
RALEIGH

GENERAL DRAWING FOR BRIDGE OVER BROWN'S CREEK ON US 701 BETWEEN NC 87 AND SR 1233

NORTH CAROLINA PROFESSIONAL SEAL 21638 ENGINEER LAURA E. SUTTON

DocuSigned by: Laura E. Sutton
AE35E3E6727640E...
10/28/2014

NORTH CAROLINA PROFESSIONAL SEAL 10730 ENGINEER D. ANDRE DAVENPORT, JR.

DocuSigned by: D. Andre Davenport, Jr.
895DC284F664495...
10/28/2014

REVISIONS						
NO.	BY:	DATE:	NO.	BY:	DATE:	
1			3			
2			4			

SHEET NO. S-1

TOTAL SHEETS 92

STR. #1

DRAWN BY : D.A. DAVENPORT DATE : 02/04/13
CHECKED BY : R.P. PATEL DATE : 02/06/13
DESIGN ENGINEER OF RECORD: B.N. GRADY DATE : 04/11/13

28-OCT-2014 13:42
R:\Structures\Plans\Str#1\R4903_SD_GD_01.dgn
dadavenport