F.A. PROJECT No. : NHF-0087(15)

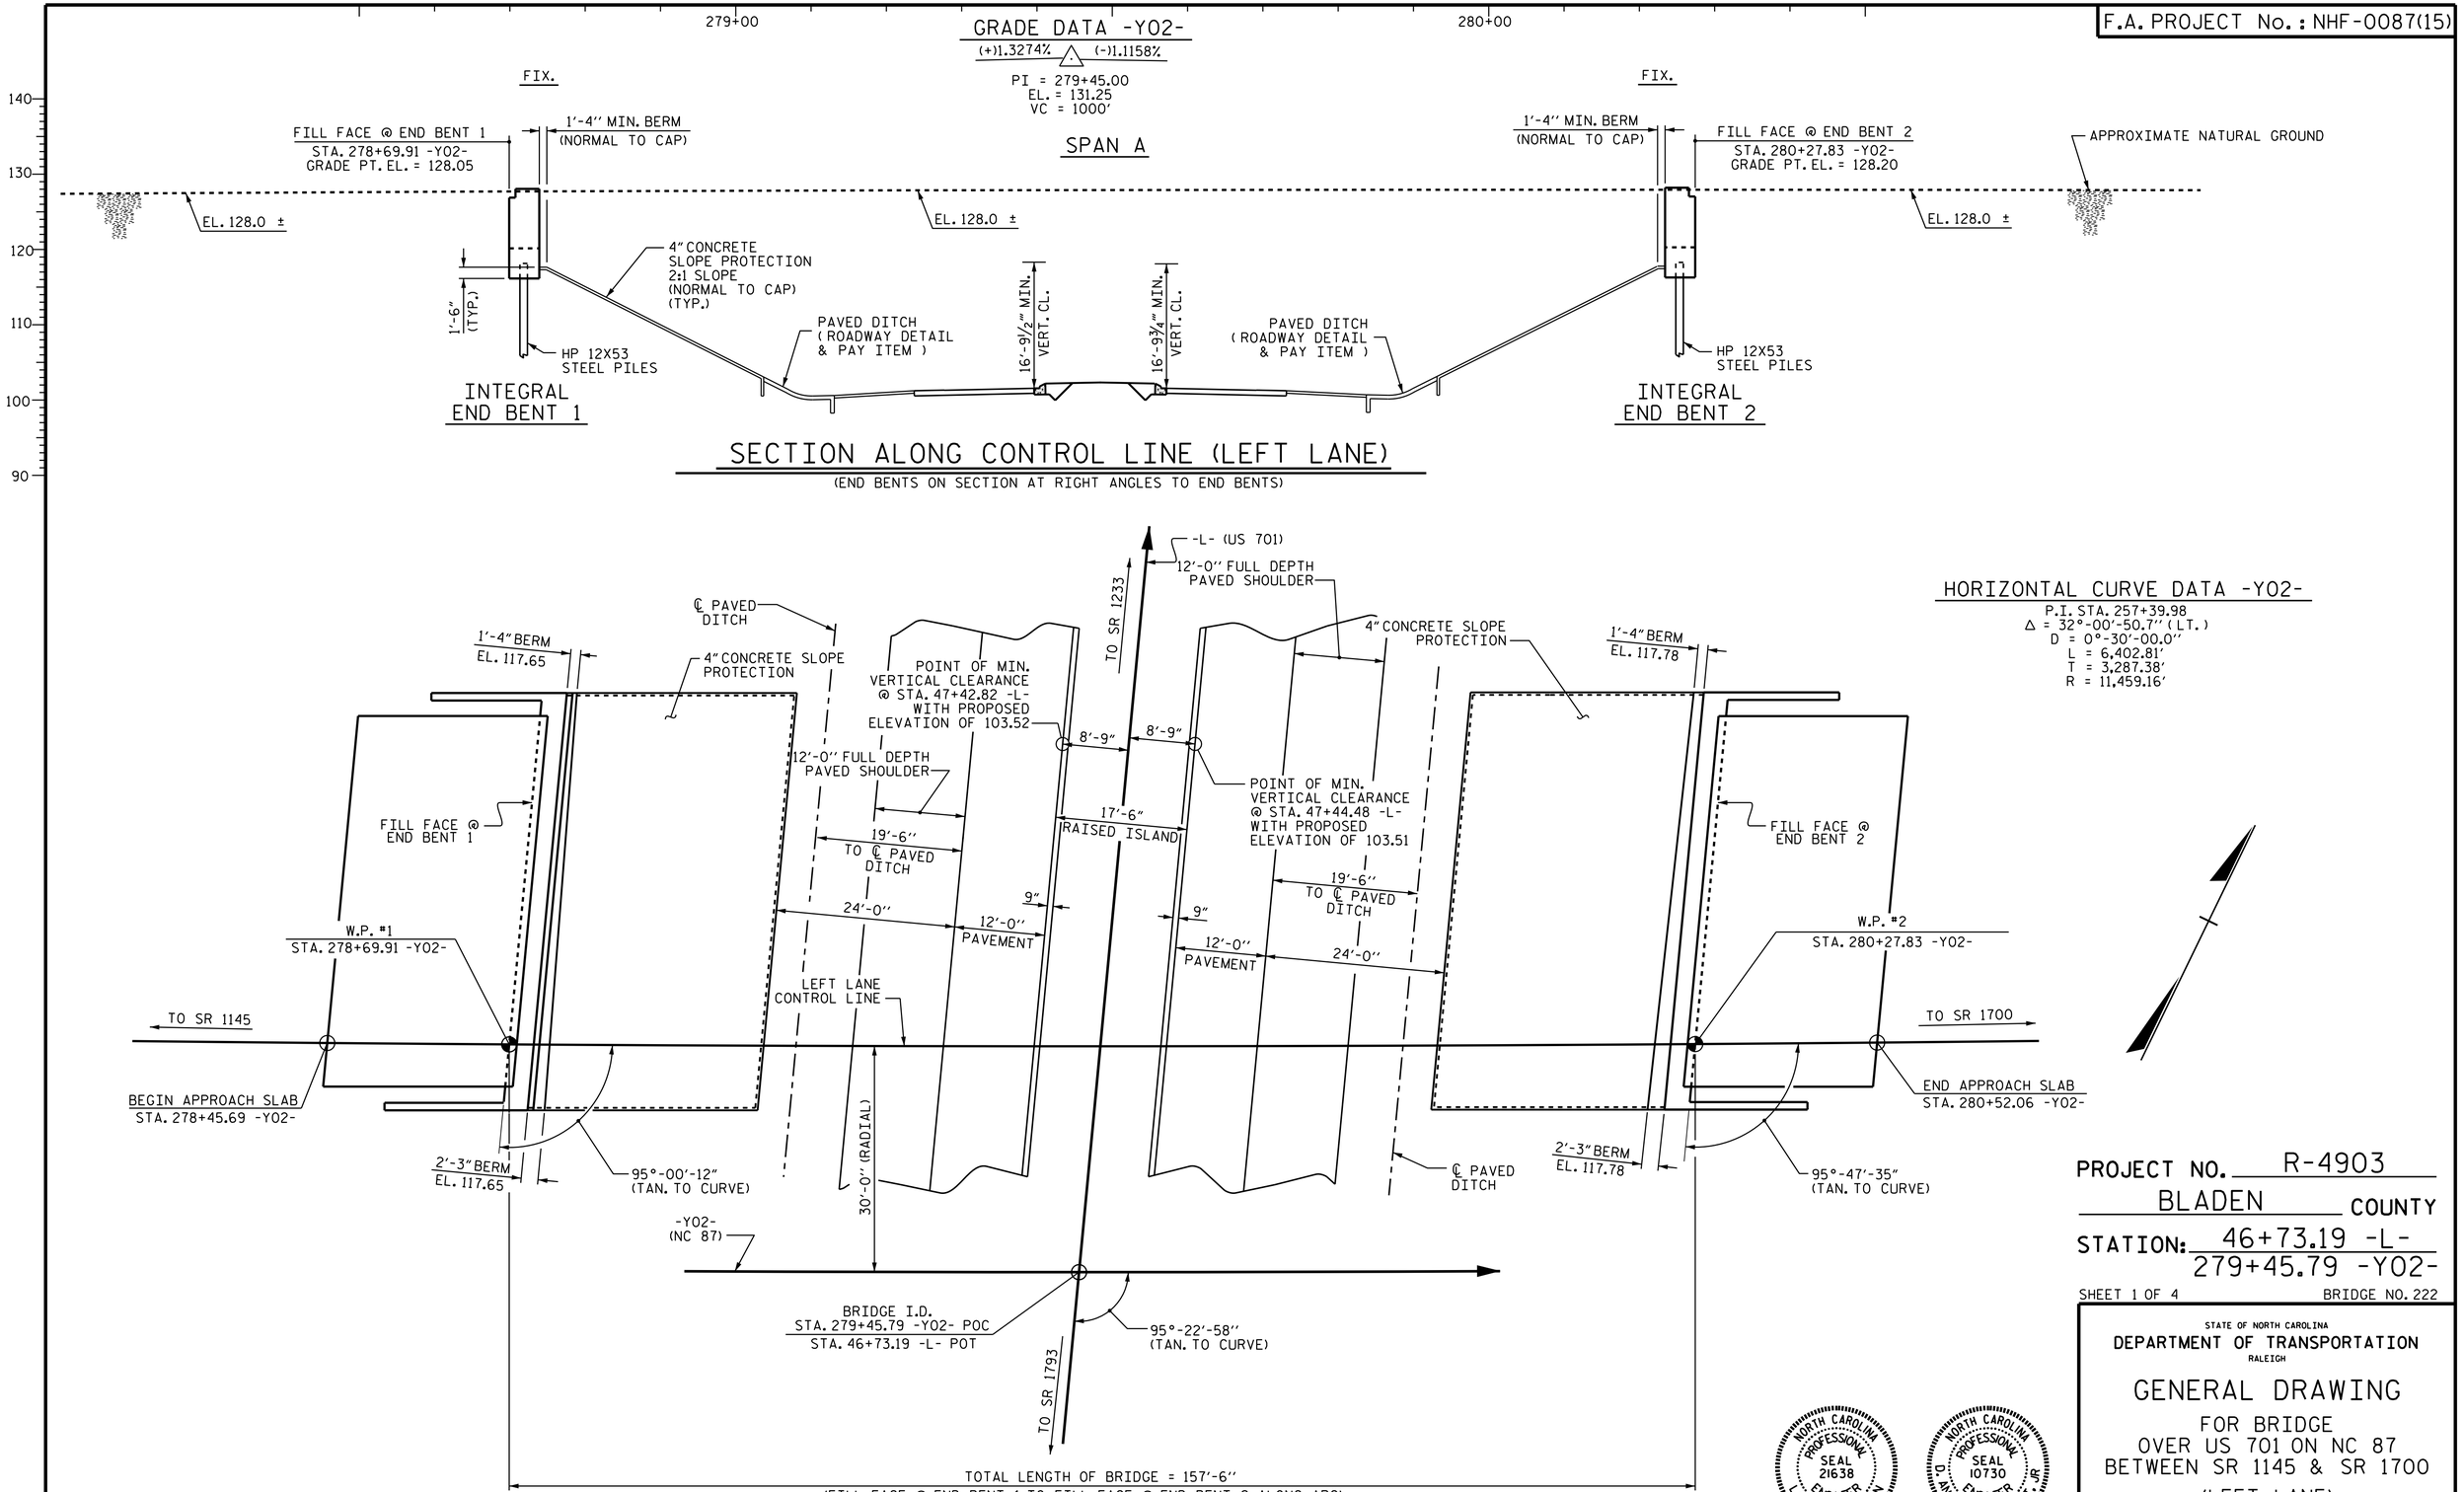

HORIZONTAL CURVE DATA -Y02-

P.I. STA. 257+39.98
Δ = 32°-00'-50.7" (LT.)
D = 0°-30'-00.0"
L = 6,402.81'
T = 3,287.38'
R = 11,459.16'

PROJECT NO. R-4903
BLADEN COUNTY
STATION: 46+73.19 -L-
279+45.79 -Y02-

SHEET 1 OF 4 BRIDGE NO. 222

STATE OF NORTH CAROLINA
DEPARTMENT OF TRANSPORTATION
RALEIGH

GENERAL DRAWING

FOR BRIDGE
OVER US 701 ON NC 87
BETWEEN SR 1145 & SR 1700

(LEFT LANE)

NORTH CAROLINA PROFESSIONAL SEAL 21638 ENGINEER LAURA E. SUTTON
DocuSigned by: Laura E. Sutton
AE35E3E8727B40E...
10/28/2014

NORTH CAROLINA PROFESSIONAL SEAL 10730 ENGINEER D. ANDRÉ DAVENPORT, JR.
DocuSigned by: D. André Davenport, Jr.
895DC284FF664A95...
10/28/2014

REVISIONS								SHEET NO.
NO.	BY:	DATE:	NO.	BY:	DATE:			S-33
1			3					TOTAL SHEETS
2			4					92

DRAWN BY : R. P. PATEL DATE : 1/22/13
CHECKED BY : K. D. LAYNE DATE : 2-12-13
DESIGN ENGINEER OF RECORD: T. M. GARRISON DATE : 04/12/13

28-OCT-2014 09:03
R:\Structures\Plans\Str#2\R4903_sd_GD_02.dgn
ddavenport

STR. #2