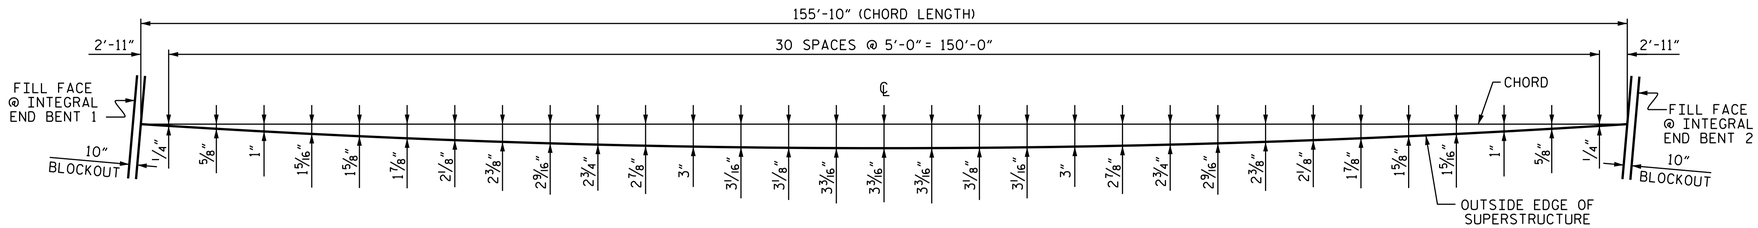

ARC OFFSETS

LEFT OUTSIDE EDGE OF SUPERSTRUCTURE

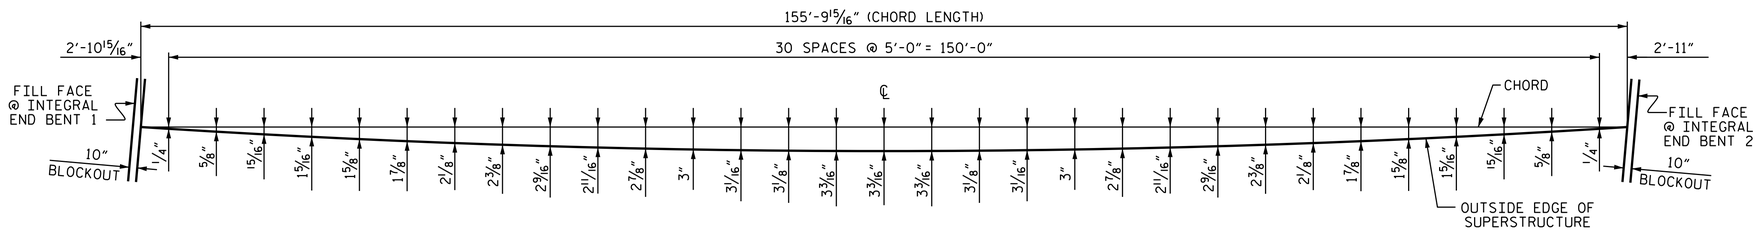

ARC OFFSETS

RIGHT OUTSIDE EDGE OF SUPERSTRUCTURE

PROJECT NO. R-4903

BLADEN COUNTY

STATION: 46+73.19 -L-

STATE OF NORTH CAROLINA
DEPARTMENT OF TRANSPORTATION
RALEIGH

SUPERSTRUCTURE

PLAN OF SPAN
ARC OFFSETS

(LEFT LANE)

NORTH CAROLINA PROFESSIONAL SEAL 10730 ENGINEER D. ANDRE DAVENPORT JR.

DocuSigned by: D. André Davenport, Jr. 895DC284F664495... 10/28/2014

REVISIONS						SHEET NO.
NO.	BY:	DATE:	NO.	BY:	DATE:	S-43
1			3			TOTAL SHEETS
2			4			92

STR. #2

DRAWN BY : K.D. LAYNE DATE : 8-22-12
CHECKED BY : M.K. BEARD DATE : 10-15-12
DESIGN ENGINEER OF RECORD: T.M. GARRISON DATE : 04/12/13

28-OCT-2014 09:03
R:\Structures\Plans\Str#2\R4903_sd_A0_02.dgn
dadavenport