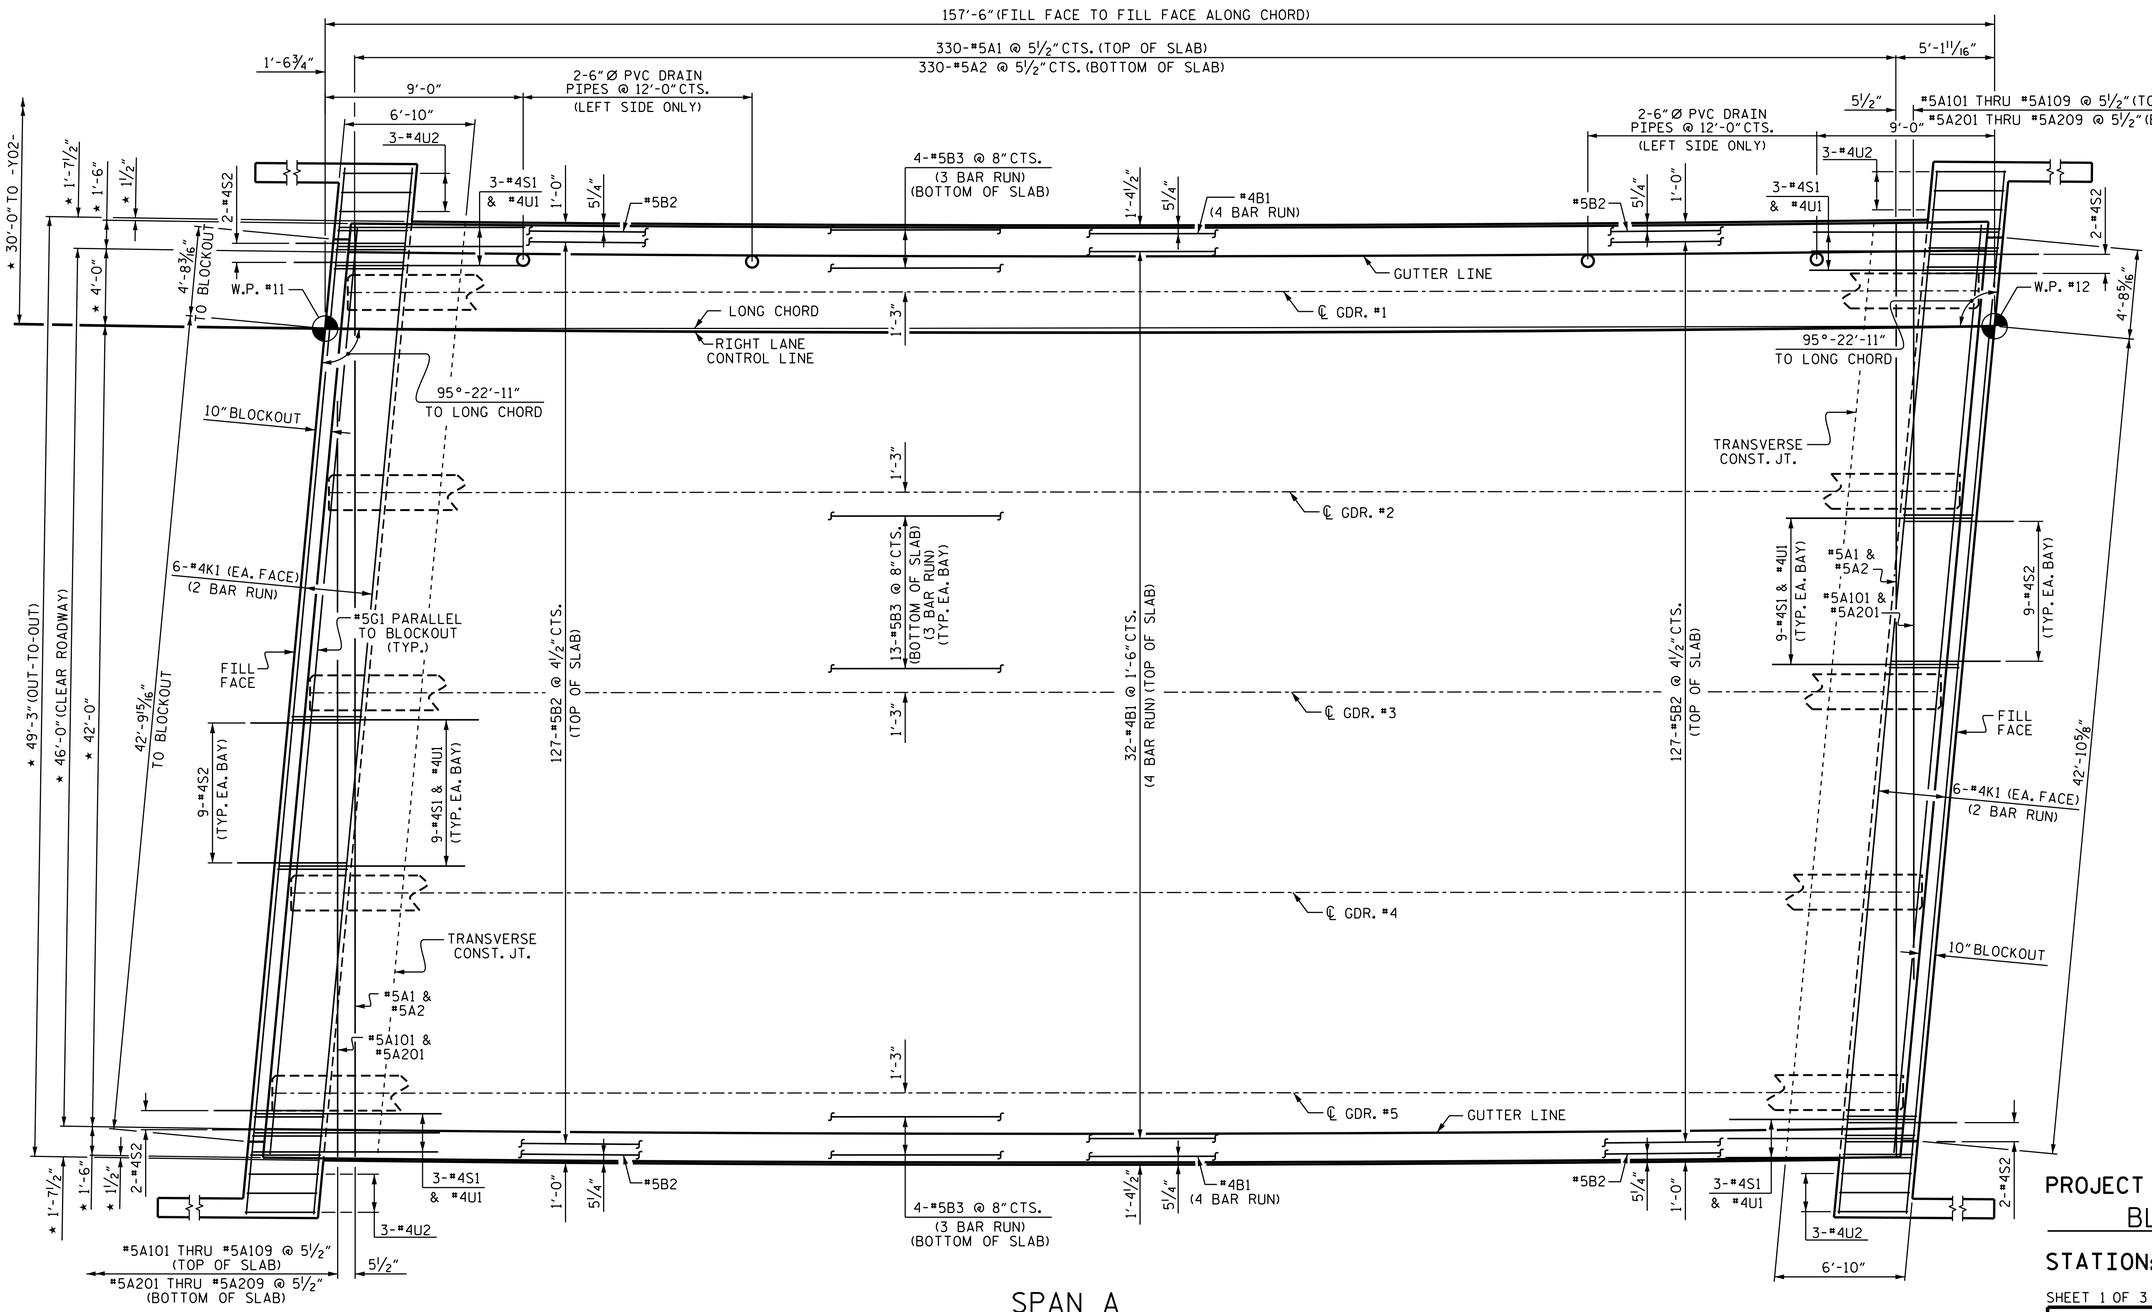

NOTES

★ RADIAL DIMENSIONS

"A" BARS TO BE SPACED ALONG THE CHORD AND PERPENDICULAR TO THE CHORD

SPAN A

PROJECT NO. R-4903

BLADEN COUNTY

STATION: 46+73.19 -L-

SHEET 1 OF 3

STATE OF NORTH CAROLINA
DEPARTMENT OF TRANSPORTATION
RALEIGH

SUPERSTRUCTURE

PLAN OF SPAN

(RIGHT LANE)

NORTH CAROLINA PROFESSIONAL SEAL 10730 ENGINEER D. ANDRE DAVENPORT, JR.

Docusigned by D. André Davenport, Jr. 895DC284F664080 10/28/2014

REVISIONS						SHEET NO.
NO.	BY:	DATE:	NO.	BY:	DATE:	S-70
1			3			TOTAL SHEETS
2			4			92

STR. #3

DRAWN BY : K.D. LAYNE DATE : 8-22-12
CHECKED BY : M. K. BEARD DATE : 10-15-12
DESIGN ENGINEER OF RECORD: T. M. GARRISON DATE : 04/12/13

28-OCT-2014 09:05
R:\Structures\Plans\Str#3\R4903_sd_S1_03.dgn
dadavenport