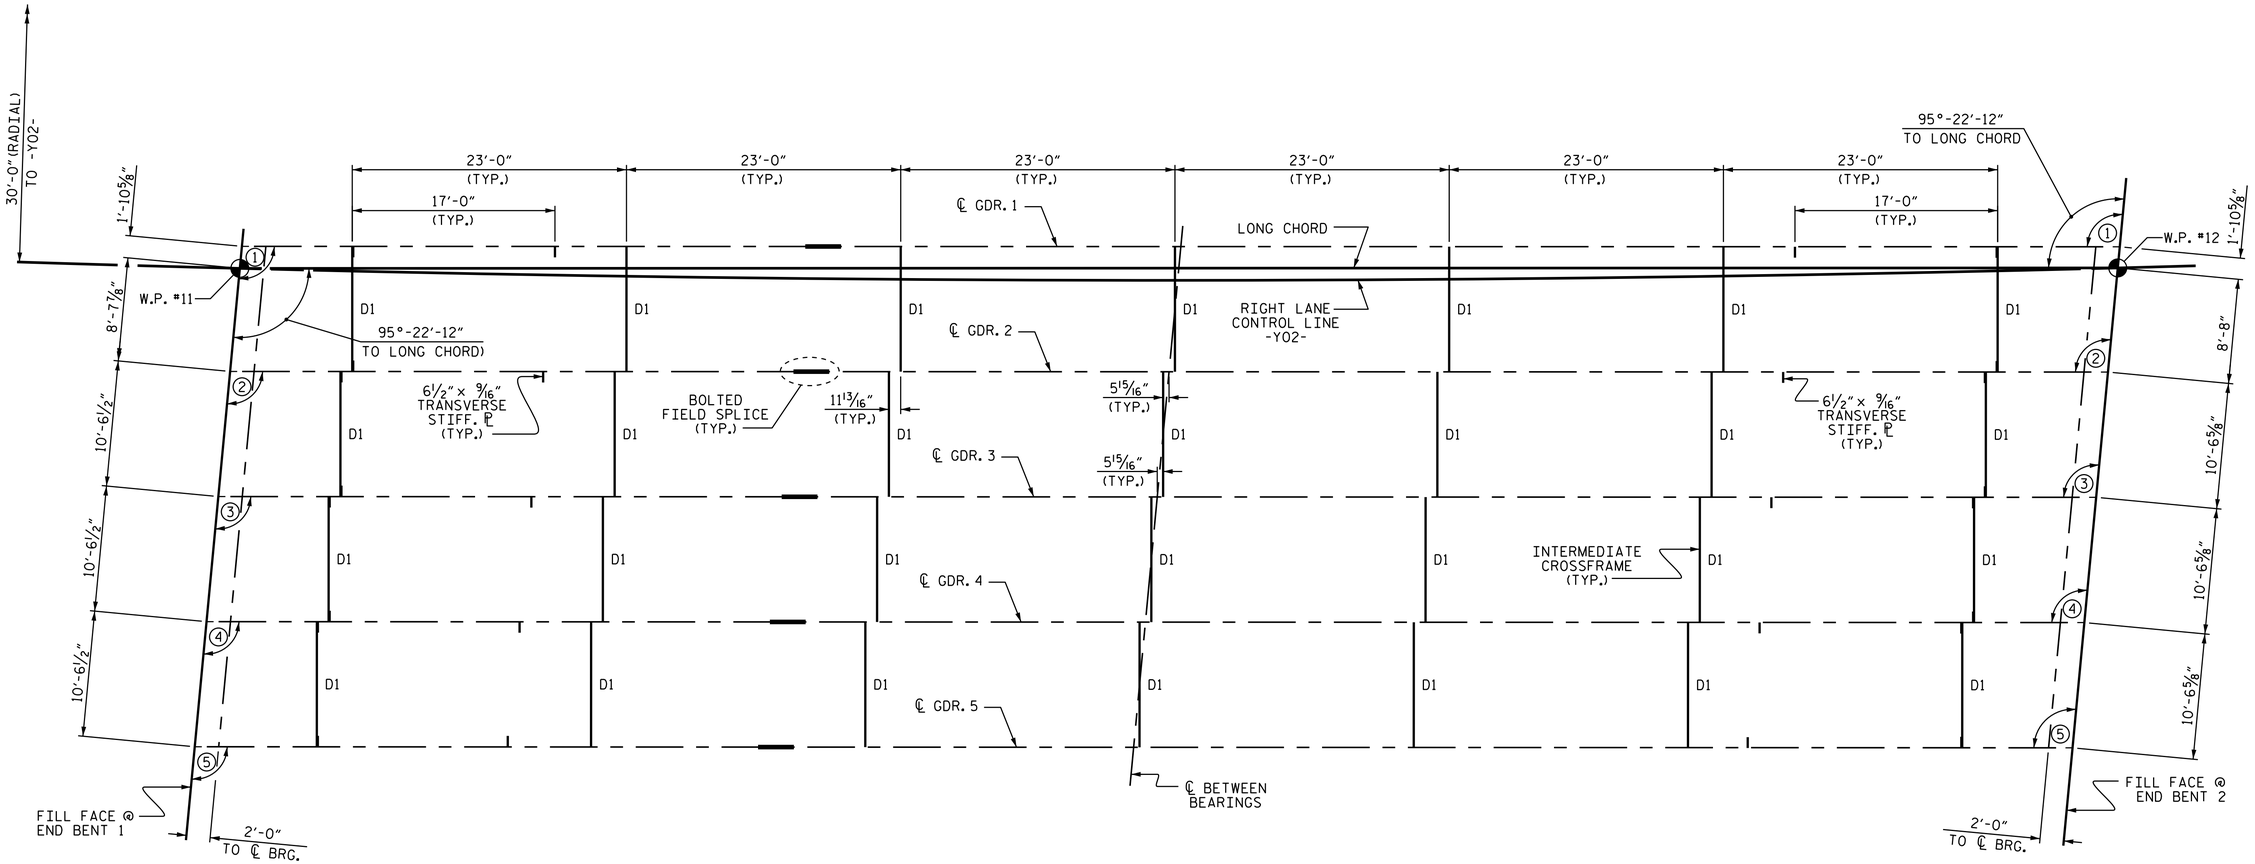

INTEGRAL
E3

FRAMING PLAN

INTEGRAL
E3

CHORD ANGLES	
1	95°-22'-15"
2	95°-21'-57"
3	95°-21'-39"
4	95°-21'-22"
5	95°-21'-04"

PROJECT NO. R-4903
BLADEN COUNTY
STATION: 46+73.19 -L-

STATE OF NORTH CAROLINA
DEPARTMENT OF TRANSPORTATION
RALEIGH

SUPERSTRUCTURE

FRAMING PLAN

(RIGHT LANE)

NORTH CAROLINA PROFESSIONAL SEAL 10730 ENGINEER D. ANDRE DAVENPORT JR.

DocuSigned by: D. André Davenport, Jr. 895DC284F664495 10/28/2014

REVISIONS						SHEET NO.
NO.	BY:	DATE:	NO.	BY:	DATE:	S-74
1			3			TOTAL SHEETS
2			4			92

STR. #3

DRAWN BY : K.D. LAYNE DATE : 8-22-12
CHECKED BY : M.K. BEARD DATE : 10-15-12
DESIGN ENGINEER OF RECORD: T.M. GARRISON DATE : 04/12/13

28-OCT-2014 09:05
R:\Structures\Plans\Str#3\R4903_sd_FP_03.dgn
ddavenport