PROJECT REFERENCE NO.	SHEET NO.
B-4741	6

ROADWAY DESIGN ENGINEER
NORTH CAROLINA PROFESSIONAL SEAL 033298 ENGINEER JEFFREY L. TEAGUE
DocuSigned by: 9/16/2014
Jeffrey L. Teague
7D8B4D9F9BD0478

HYDRAULICS ENGINEER
NORTH CAROLINA PROFESSIONAL SEAL 023510 ENGINEER RONALD D. FERGUSON
DocuSigned by: 9/15/2014
Ronald Ferguson
50B0BE5BA32A47

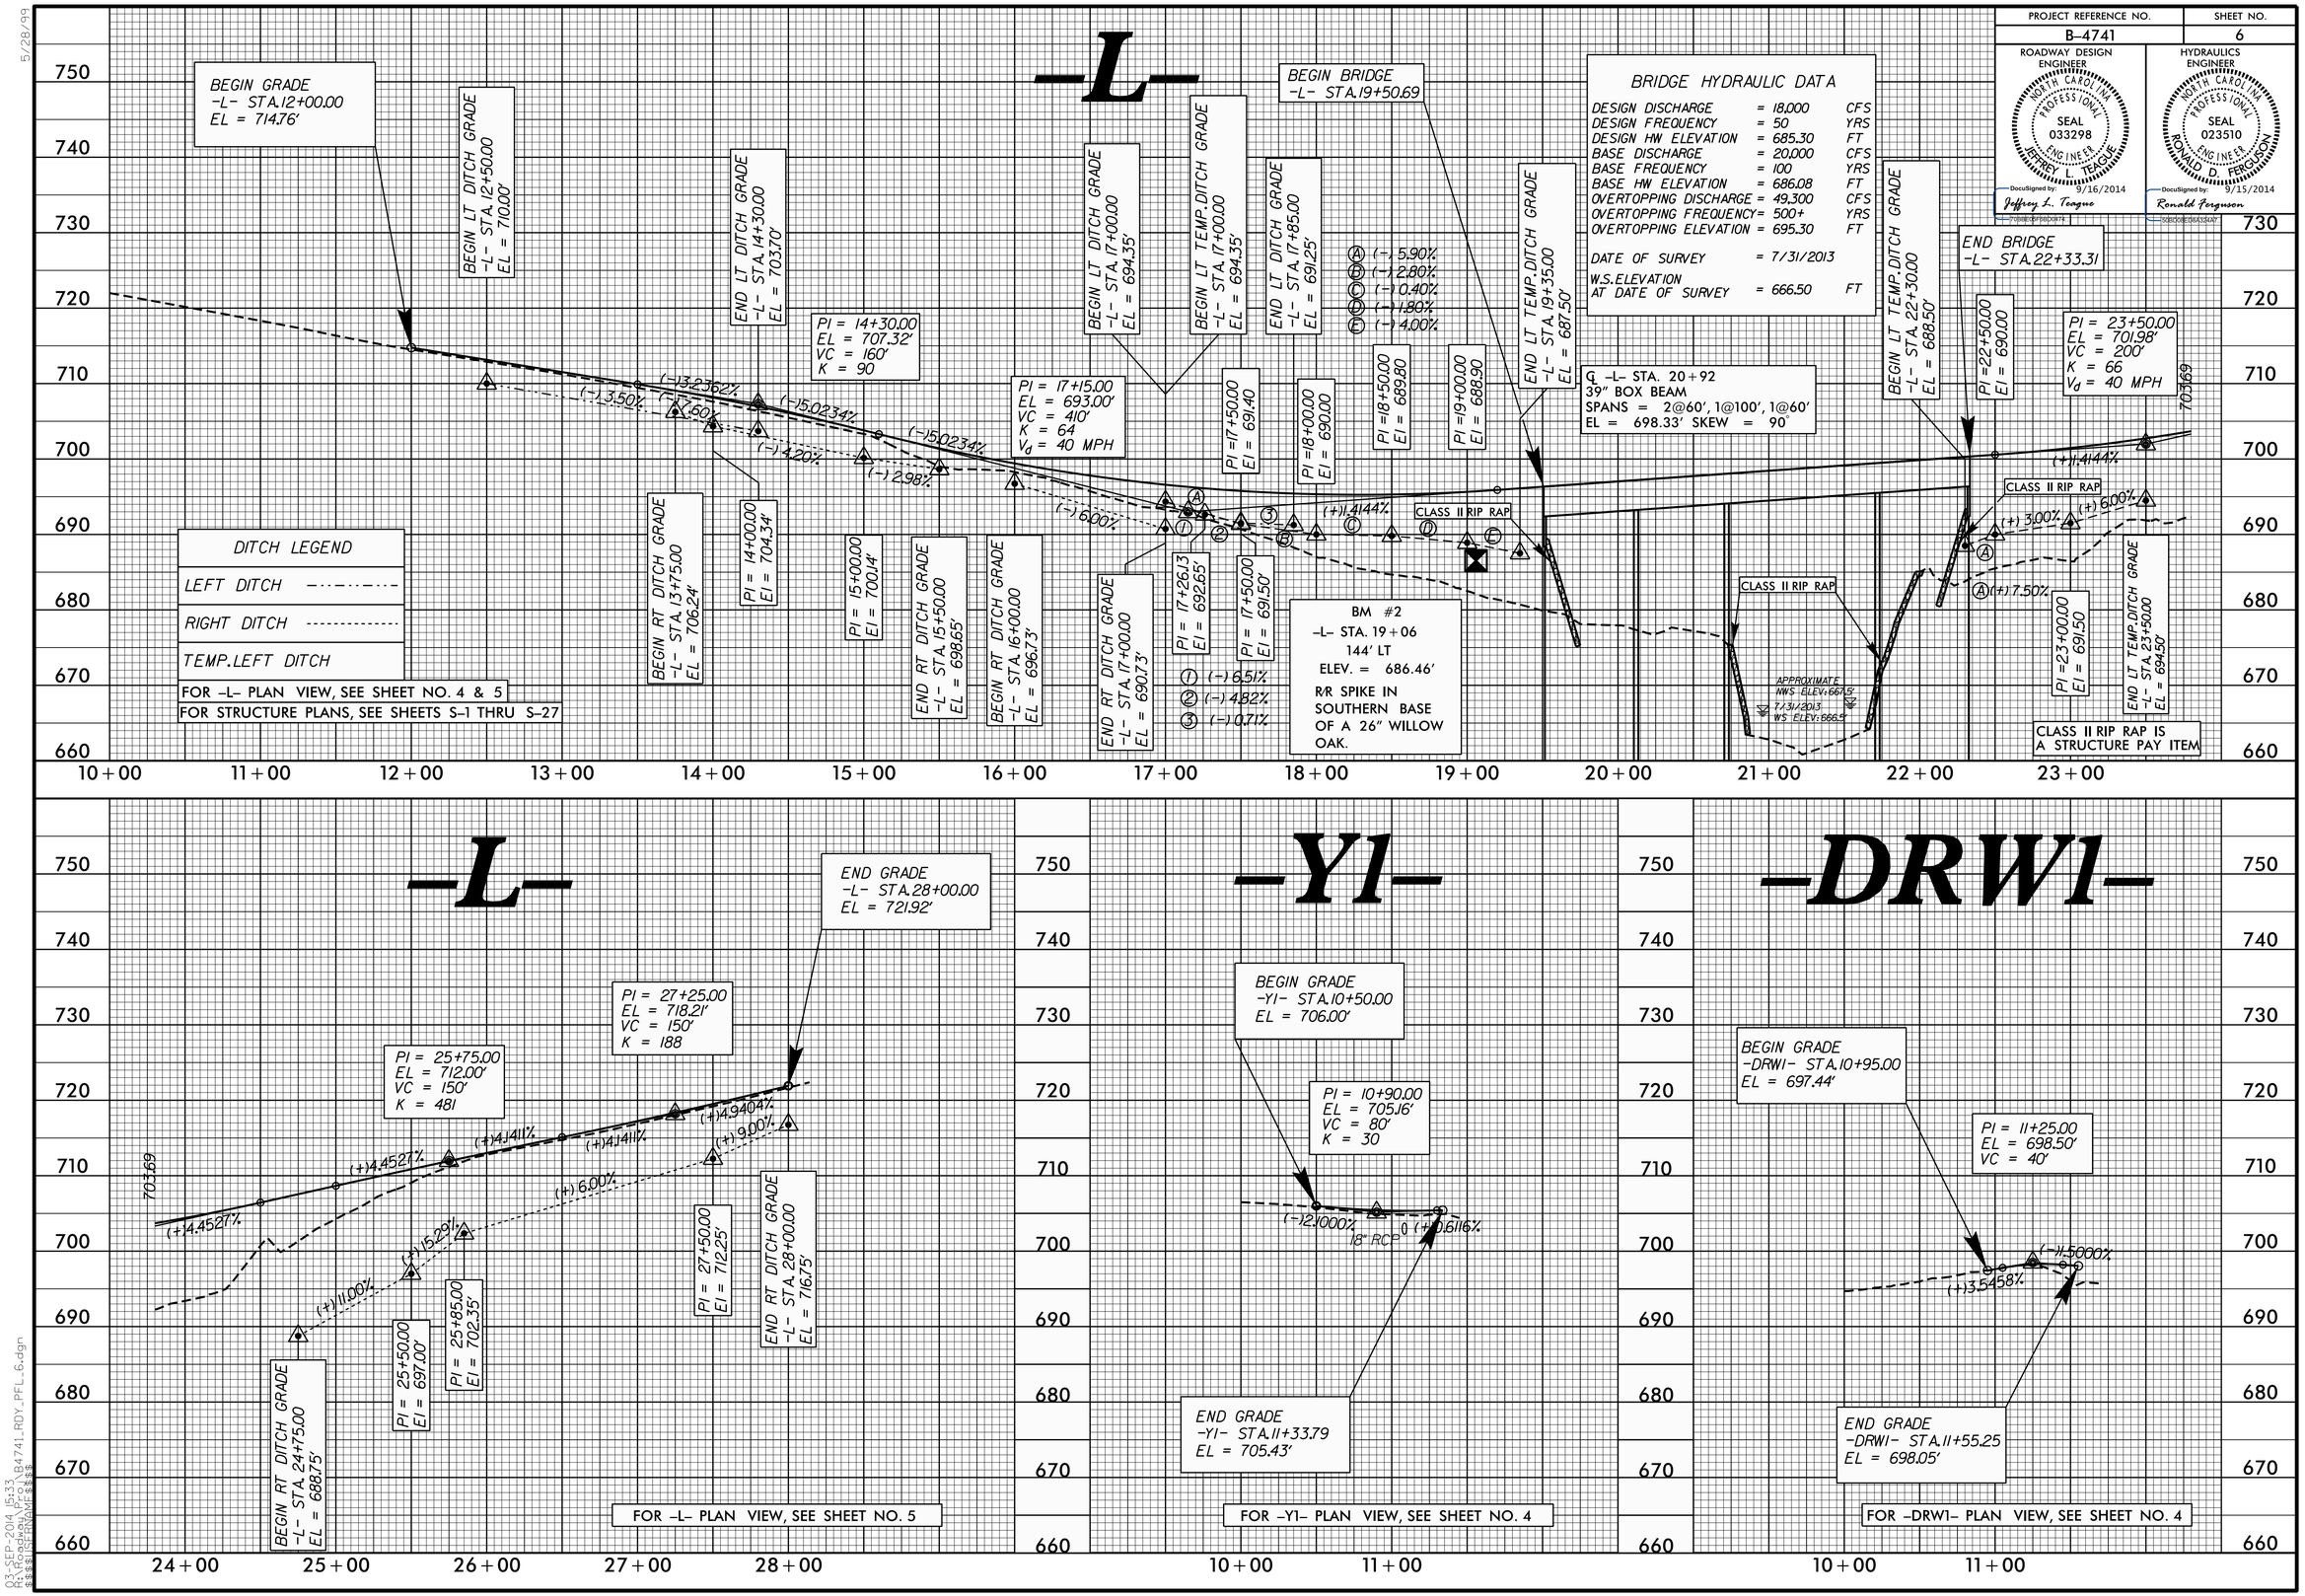

5/28/99

03-SEP-2014 15:33
R:\Roadway\Proj\B4741_RDY_PFL_6.dgn
$$$$USERNAME$$$$