PROJECT REFERENCE NO.	SHEET NO.
B-4741	7

ROADWAY DESIGN ENGINEER
NORTH CAROLINA PROFESSIONAL SEAL 033298 ENGINEER JEFFREY L. TEAGUE
DocuSigned by: 9/16/2014
Jeffrey L. Teague
708BE69F6D047A

HYDRAULICS ENGINEER
NORTH CAROLINA PROFESSIONAL SEAL 023510 ENGINEER RONALD D. FERGUSON
DocuSigned by: 9/15/2014
Ronald Ferguson
50B0B2CB4A924A7

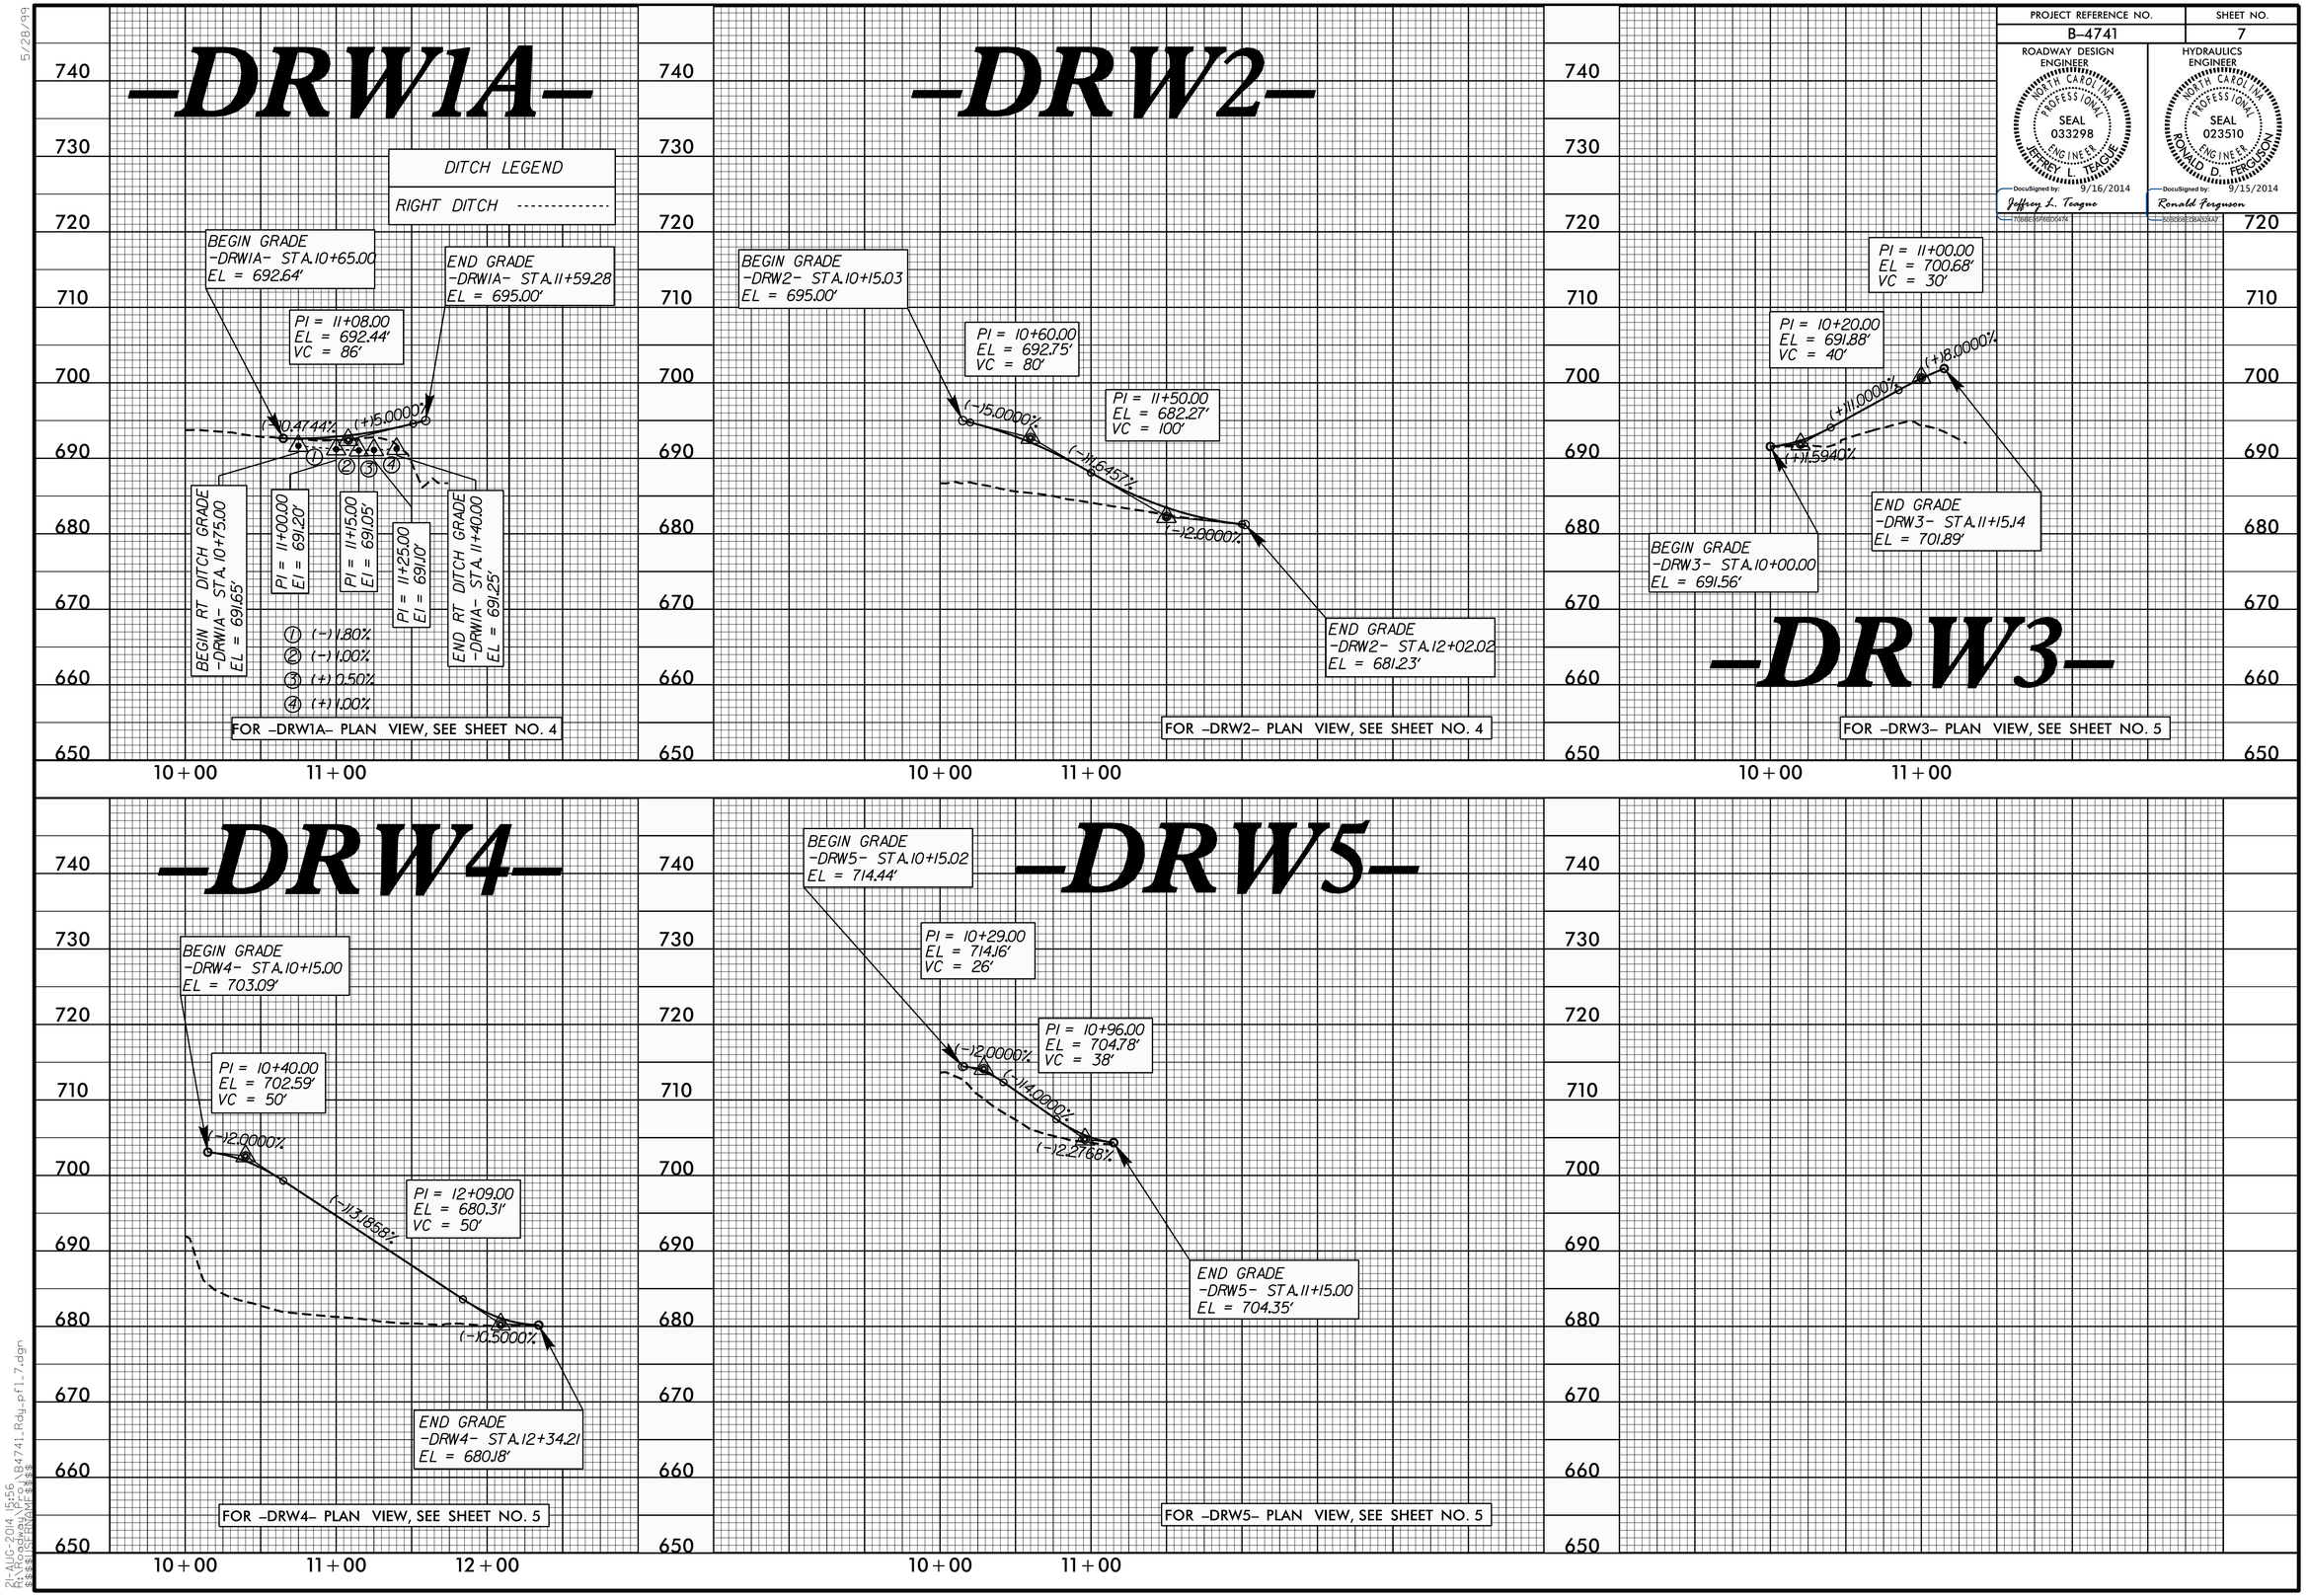

21-AUG-2014 15:56
R:\Roadway\Proj\B4741_Rdy_pfl_7.dgn
$$$$USER$$$$