PROJ. REFERENCE NO.	SHEET NO.
B-4741	TMP-7

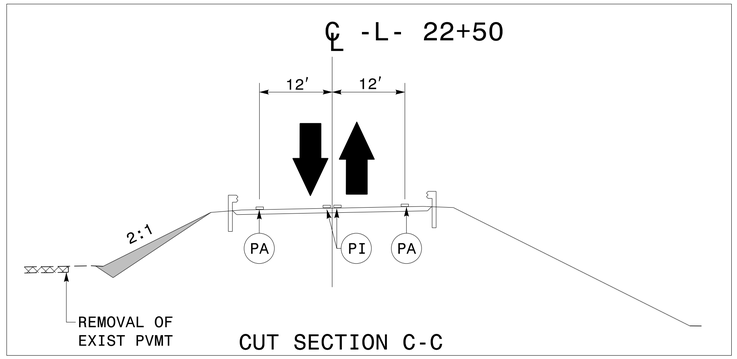

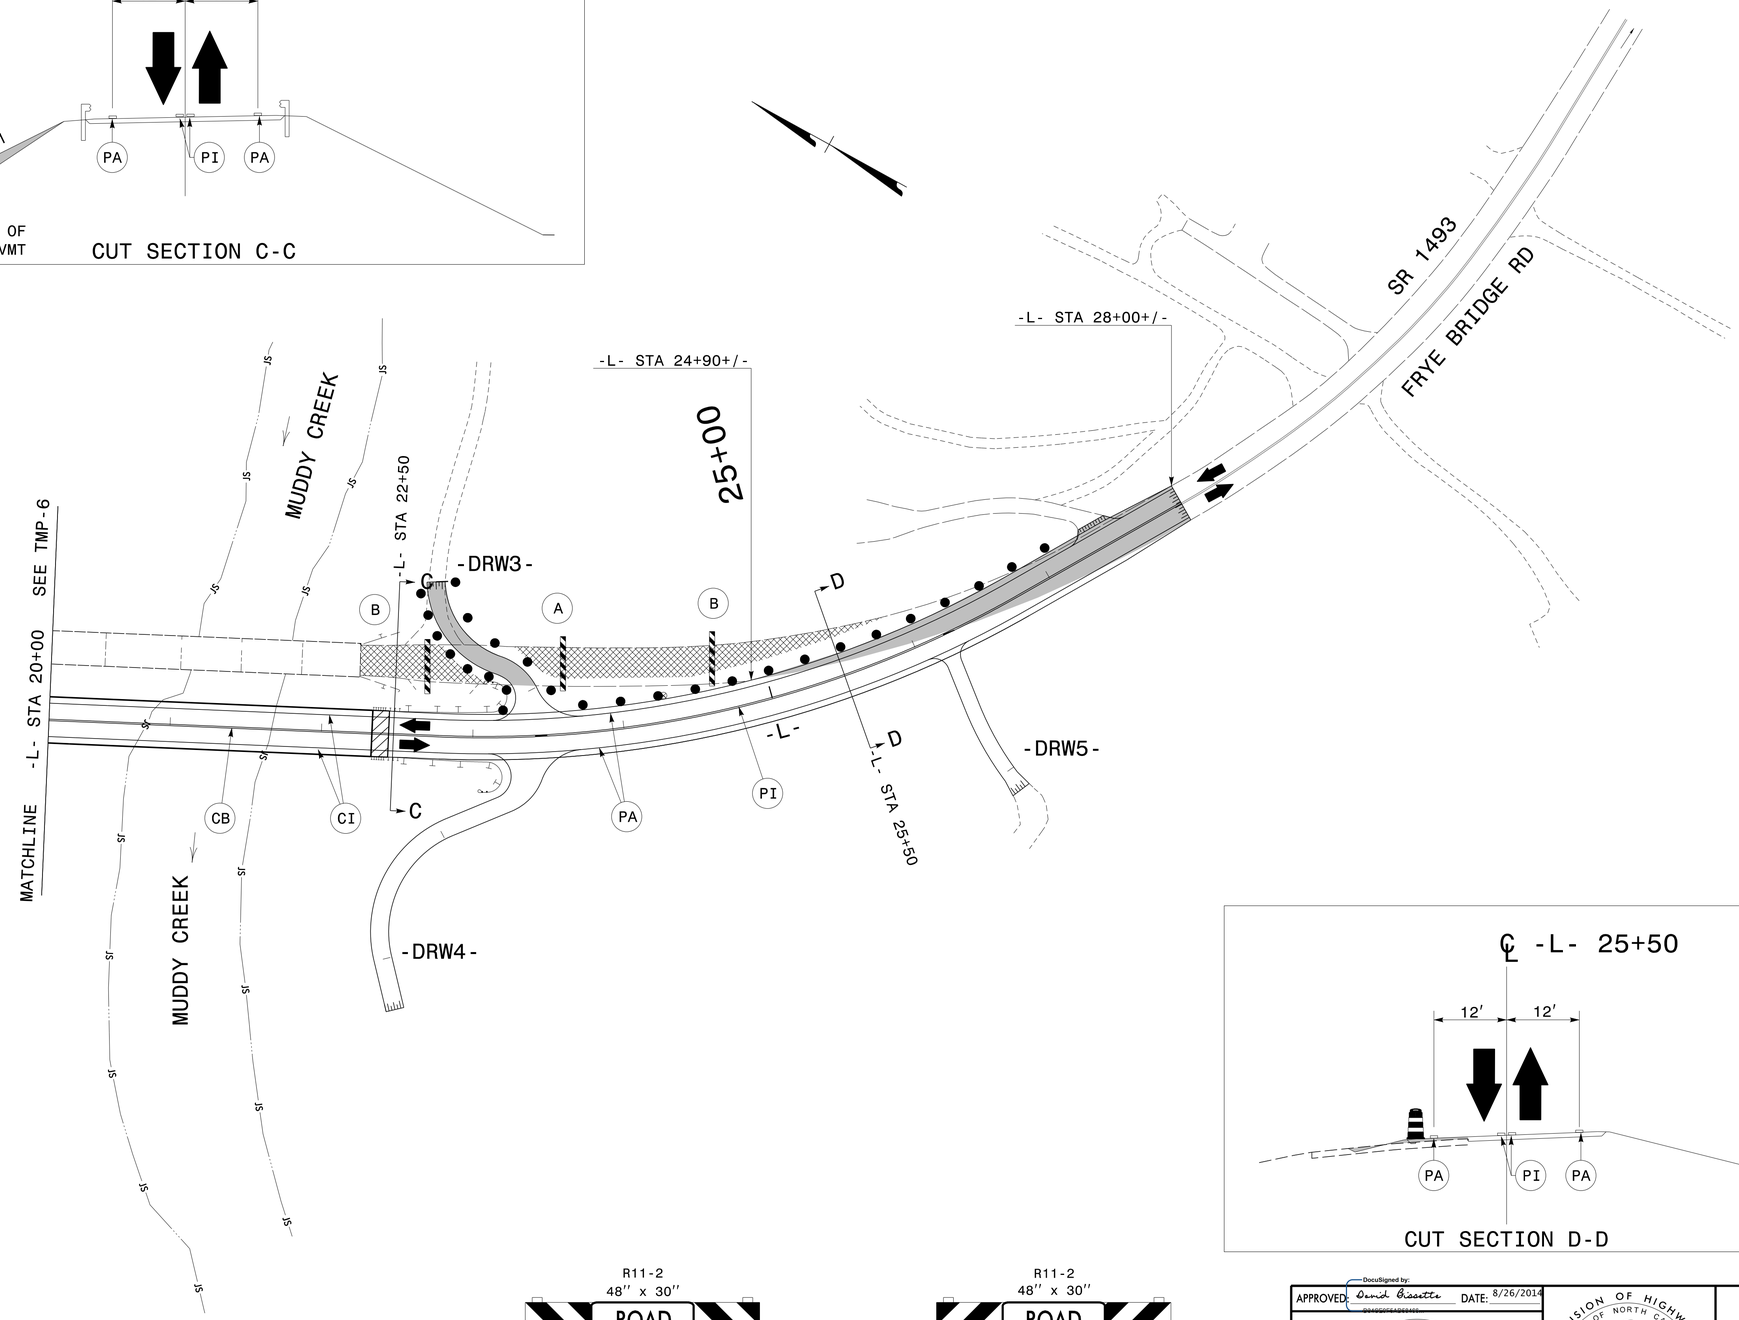

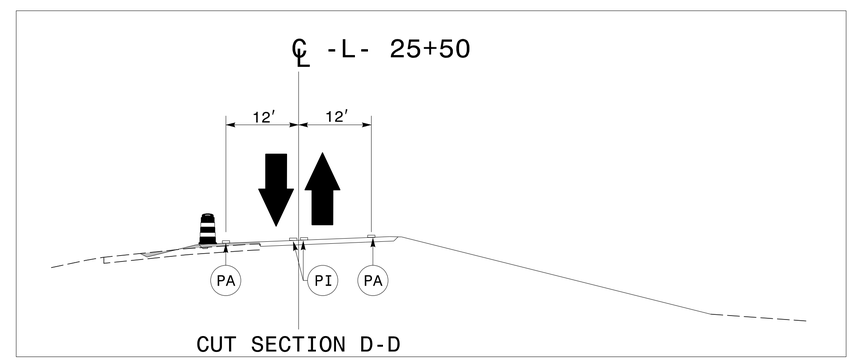

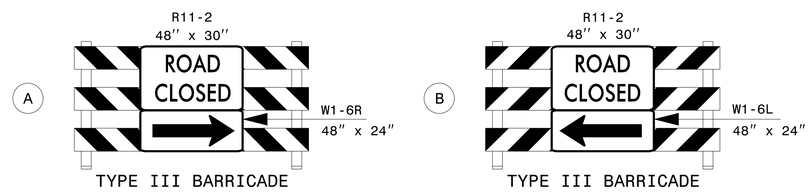

DocuSigned by:
APPROVED: David Bissette DATE: 8/26/2014
D4A6D0FE4D8E4E9...

SEAL

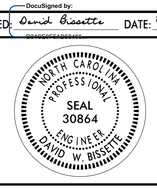

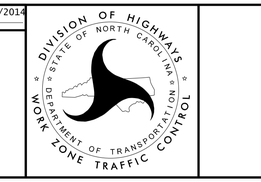

PHASE II

8/25/2014
R:\TIPProjects-B\B4741\Traffic\TrafficControl\TCP\B4741_TC_TMP07.dgn
User:derichardson