PROJ. REFERENCE NO.	SHEET NO.
B-4741	TMP-4

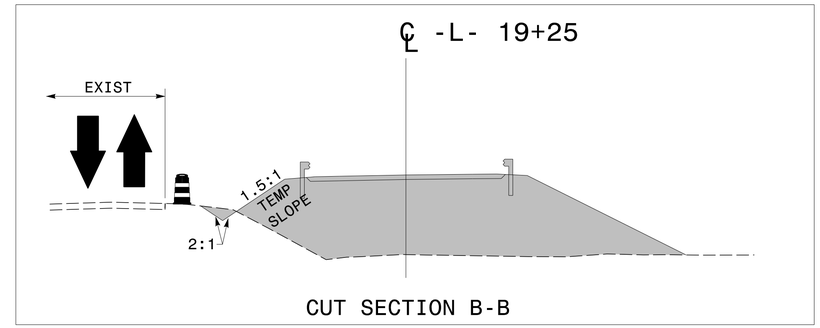

CUT SECTION B-B

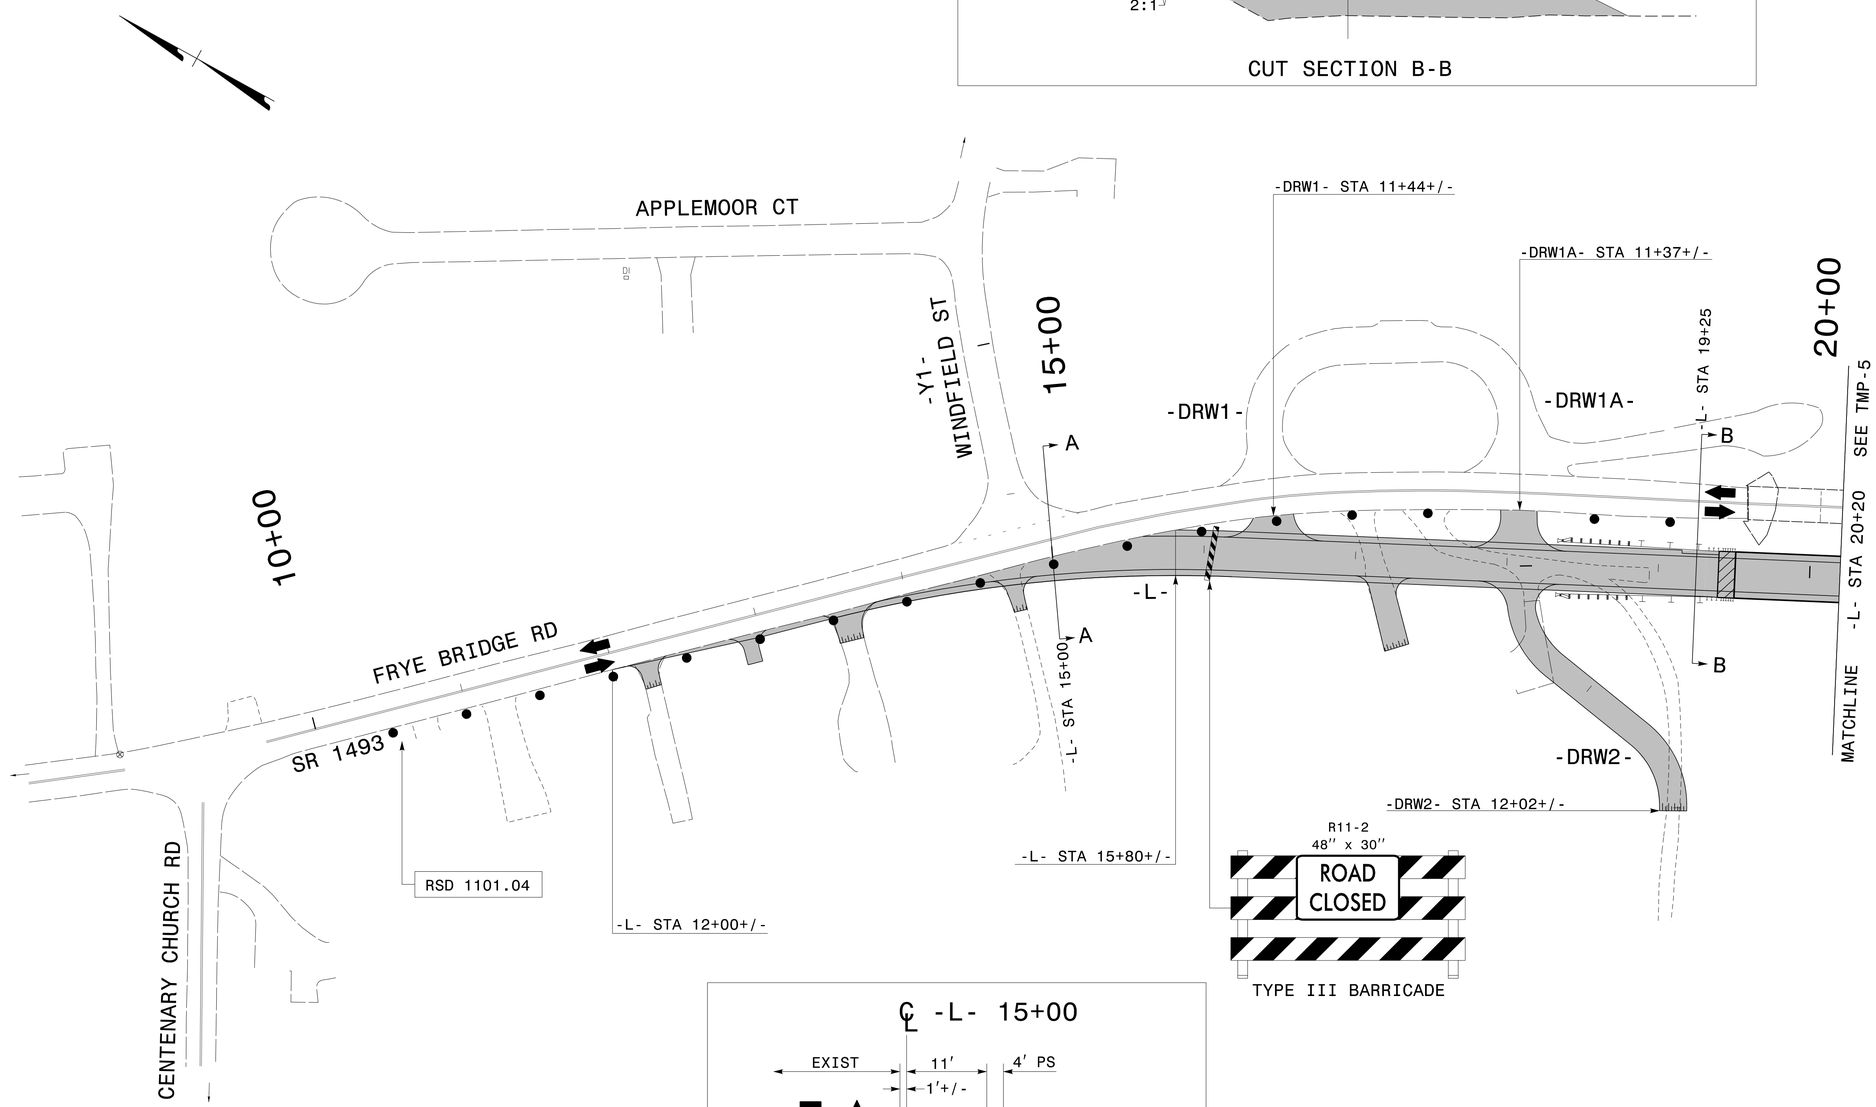

TYPE III BARRICADE

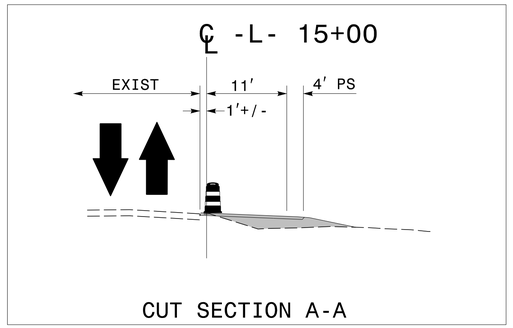

CUT SECTION A-A

APPROVED: DocuSigned by: David Bissette 0A4C6CFCAD6346D... DATE: 8/26/2014

SEAL

NORTH CAROLINA PROFESSIONAL SEAL 30864 ENGINEER DAVID W. BISSETTE

DIVISION OF HIGHWAYS STATE OF NORTH CAROLINA DEPARTMENT OF TRANSPORTATION WORK ZONE TRAFFIC CONTROL

PHASE I

8/25/2014
R:\TIPProjects-B\B4741\Traffic\TrafficControl\TCP\B4741_TC_TMP04.dgn
User:derichardson