PROJ. REFERENCE NO.	SHEET NO.
B-4741	TMP-5

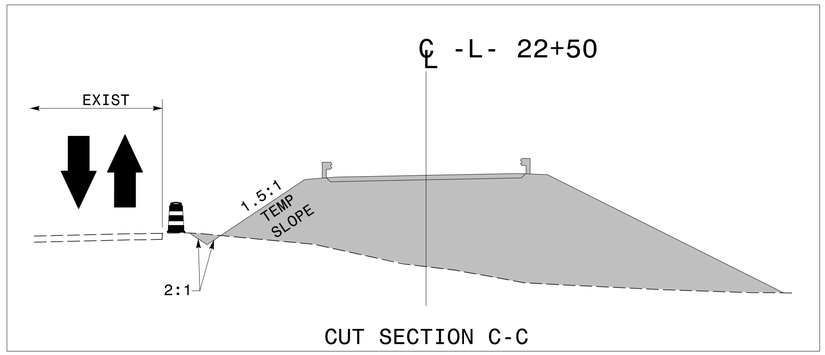

CUT SECTION C-C

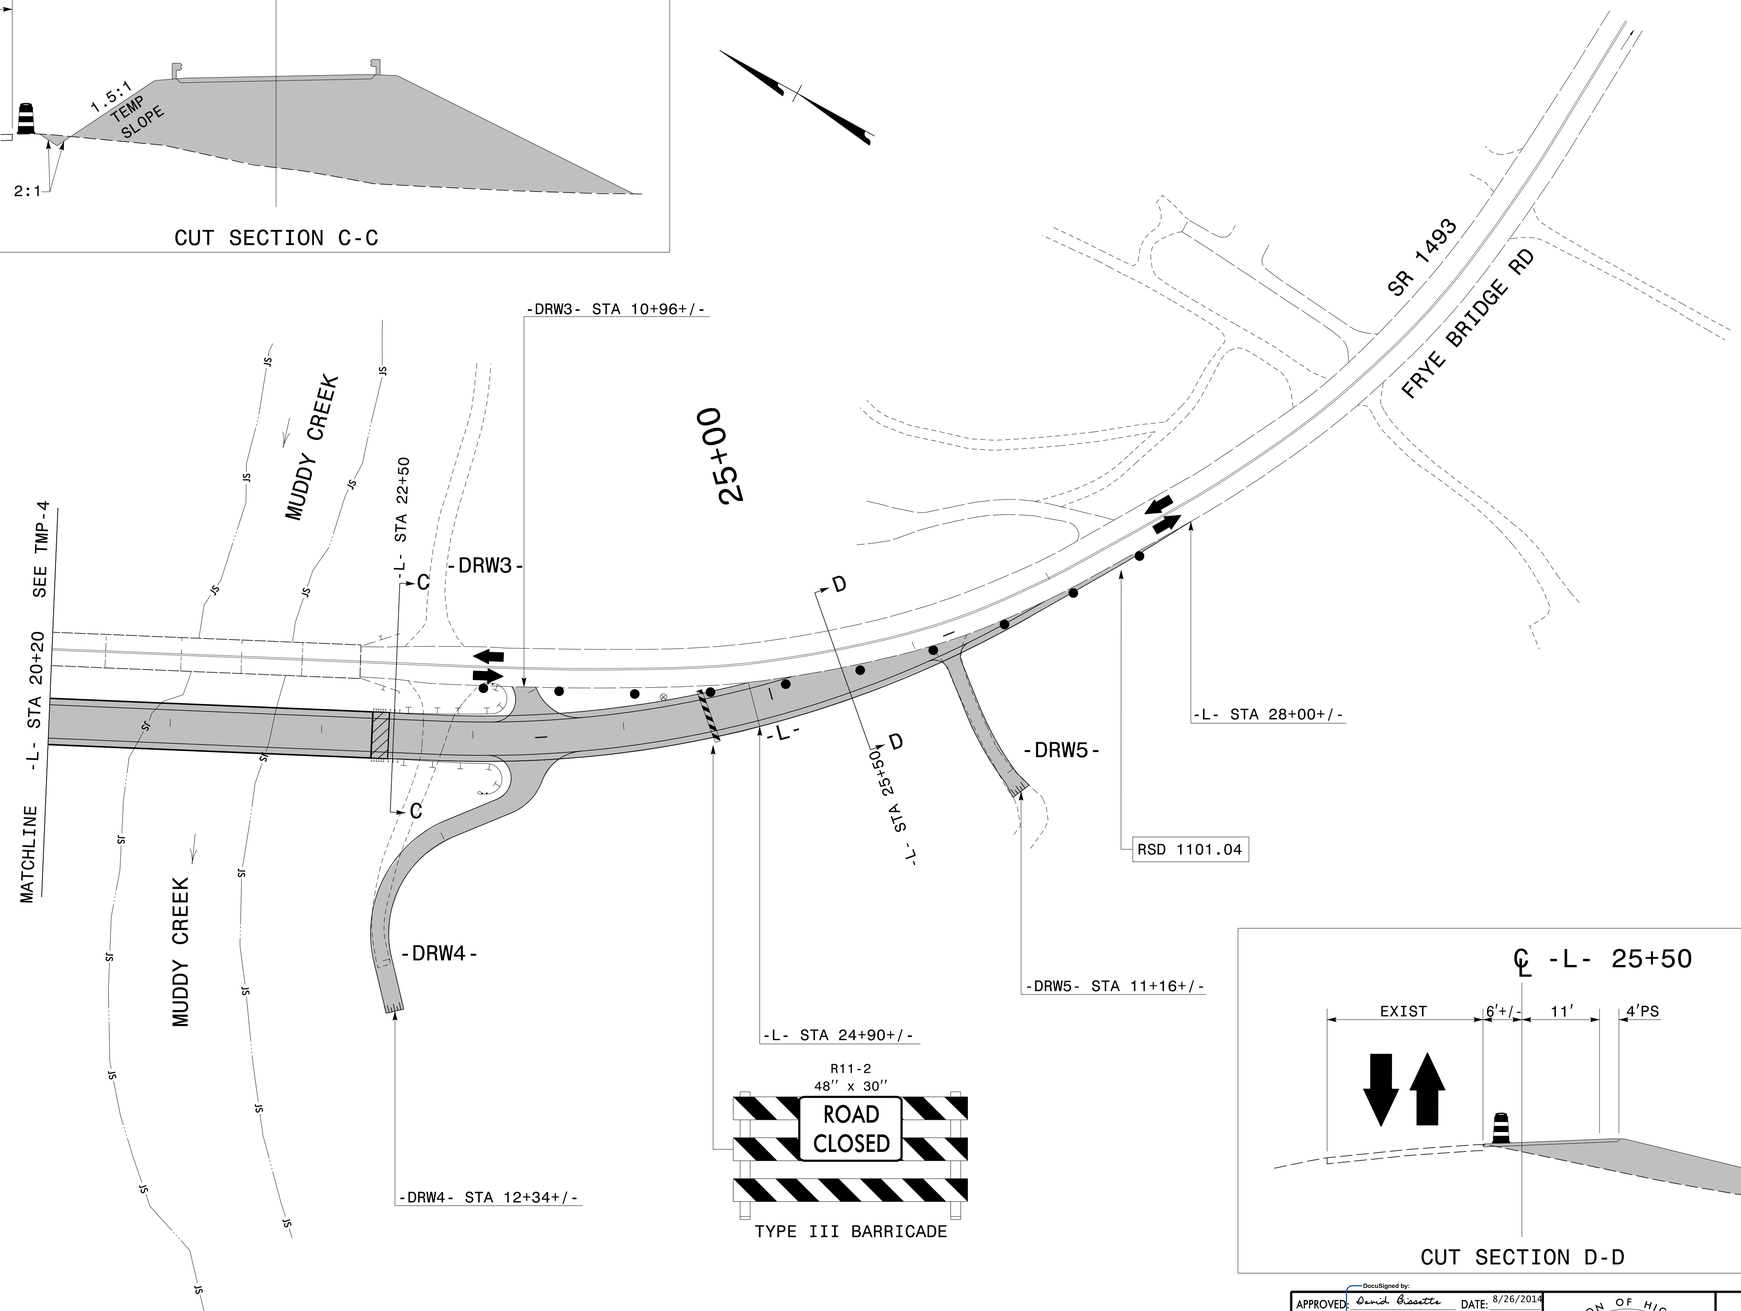

TYPE III BARRICADE

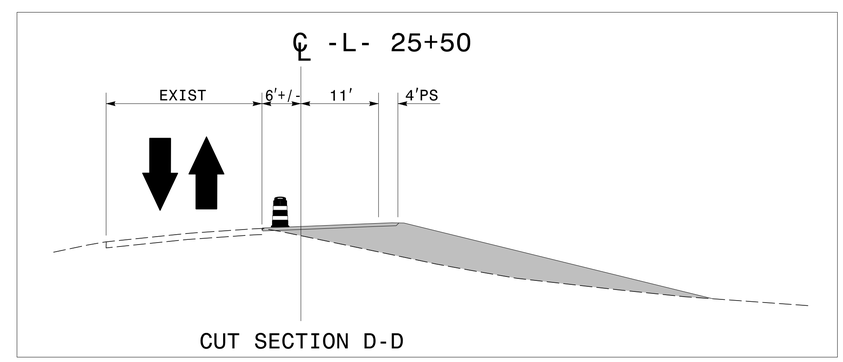

CUT SECTION D-D

APPROVED: DocuSigned by: David Bissette 0A4656FCA9E94C7... DATE: 8/26/2014

SEAL

NORTH CAROLINA PROFESSIONAL SEAL 30864 ENGINEER DAVID W. BISSETTE

DIVISION OF HIGHWAYS STATE OF NORTH CAROLINA DEPARTMENT OF TRANSPORTATION WORK ZONE TRAFFIC CONTROL

PHASE I

8/25/2014
R:\TIPProjects-B\B4741\Traffic\TrafficControl\TCP\B4741_TC_TMP05.dgn
User:derichardson