PROJECT REFERENCE NO.	SHEET NO.
B-4741	EC-7/CONST.5
R/W SHEET NO.	
ROADWAY DESIGN ENGINEER	HYDRAULICS ENGINEER

NAD 83/95

NOTE:
UTILIZE TEMPORARY SEDIMENT BASIN OR SPECIAL STILLING BASIN(S) AS STILLING BASIN WHERE APPLICABLE.

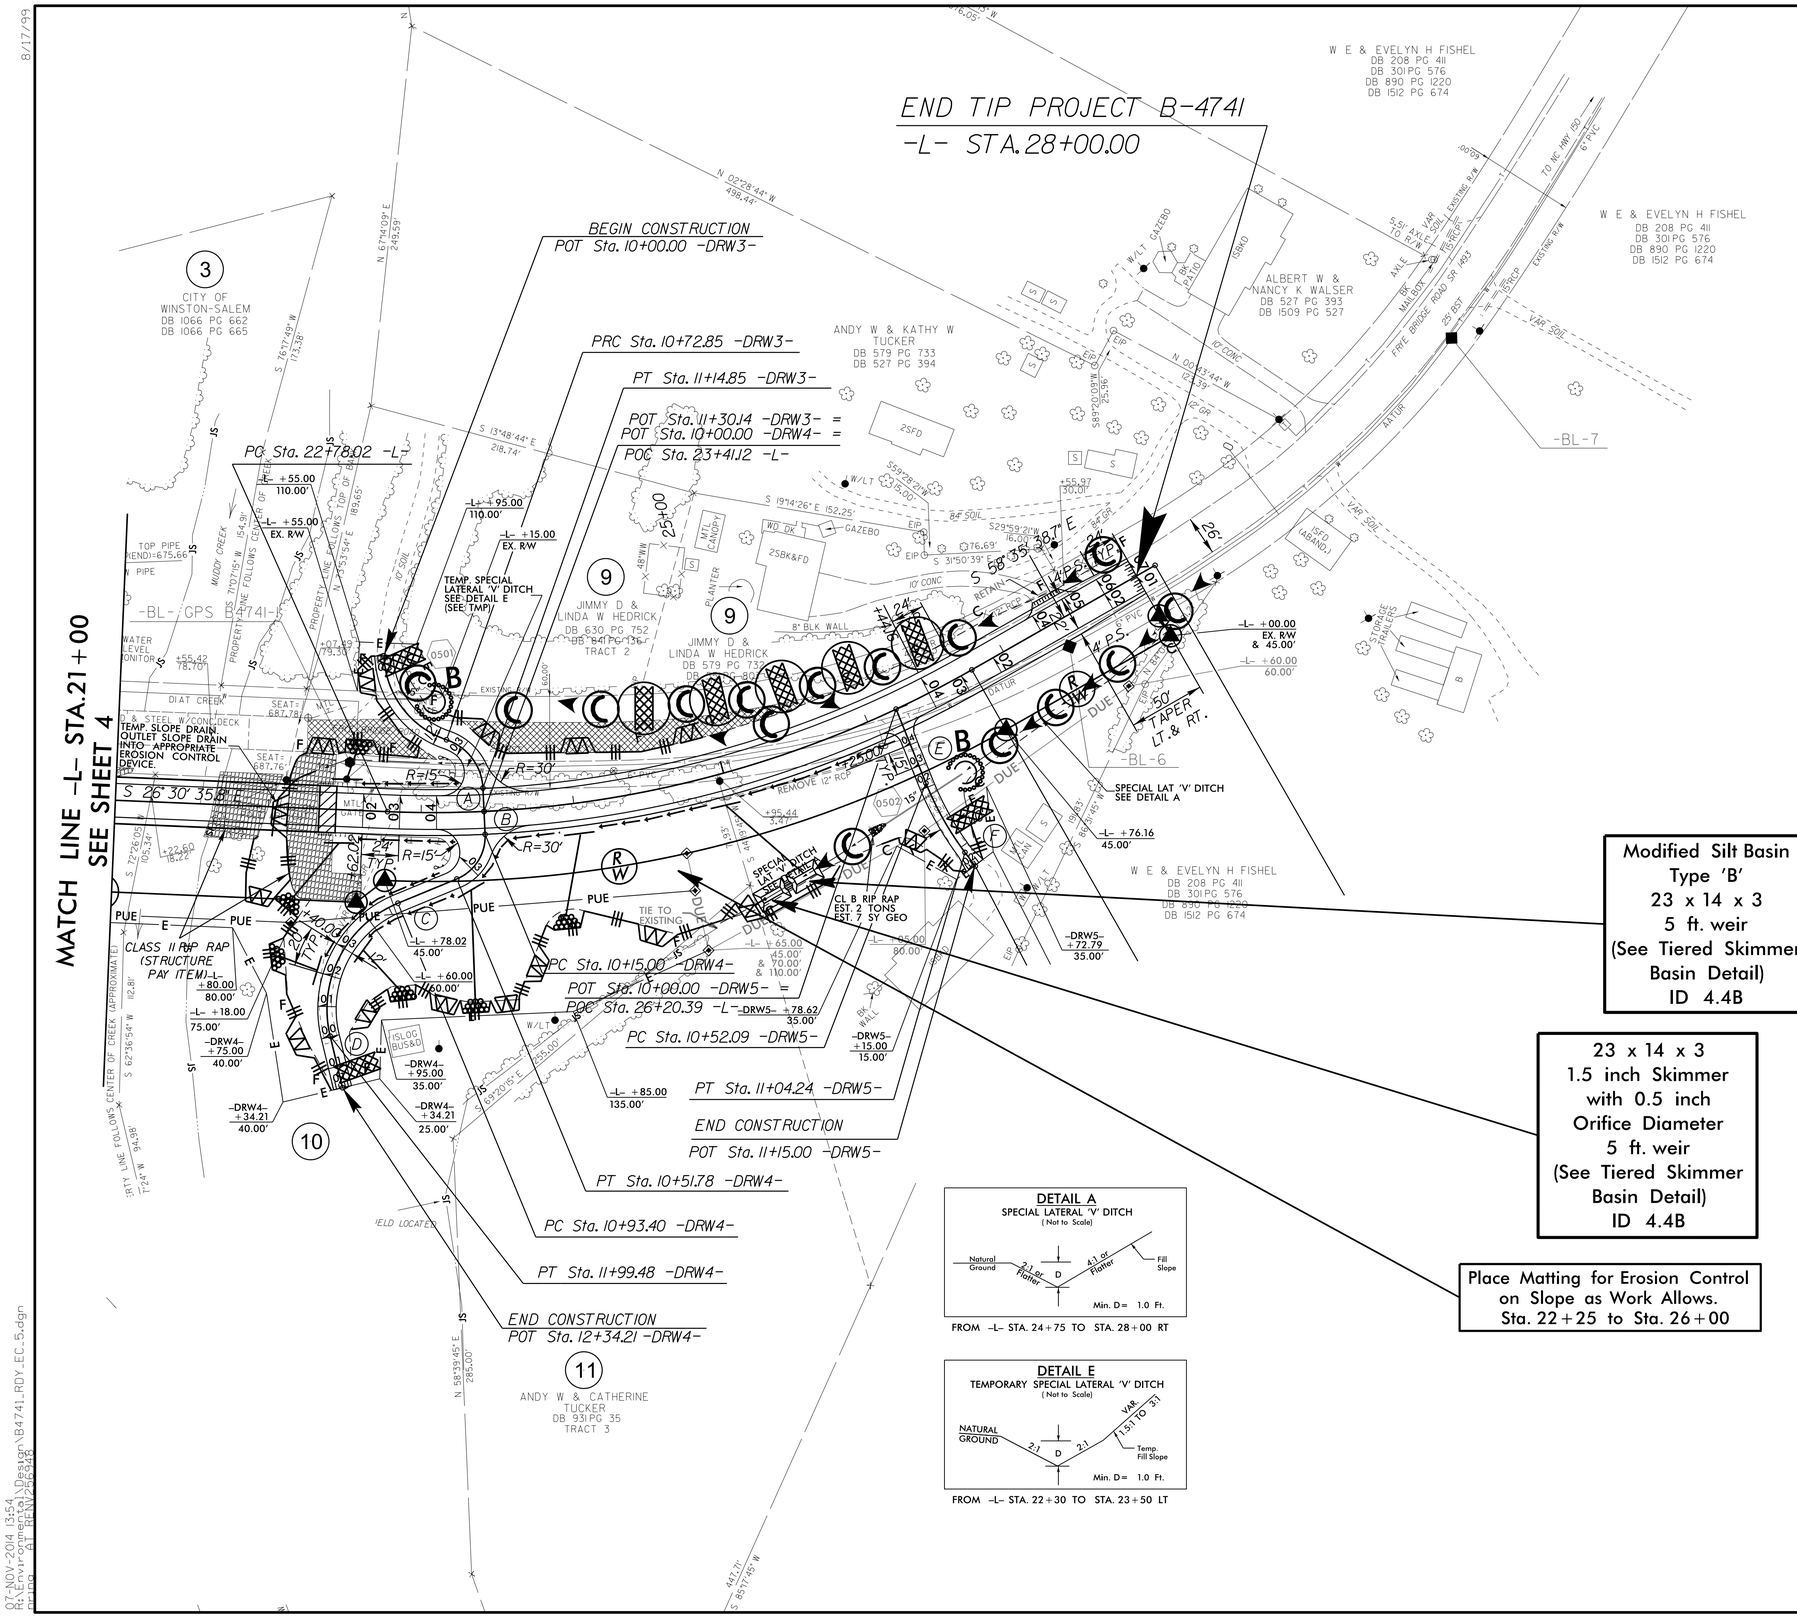

DETAIL A
SPECIAL LATERAL 'V' DITCH
(Not to Scale)

FROM -L- STA. 24+75 TO STA. 28+00 RT

DETAIL E
TEMPORARY SPECIAL LATERAL 'V' DITCH
(Not to Scale)

FROM -L- STA. 22+30 TO STA. 23+50 LT

8/17/99

07-NOV-2014 13:54
R:\Environmental\Hydraulics\Design\B4741_RDY_EC_5.dgn