09/08/99

TIP PROJECT: B-4741

T.I.P. NO.	SHEET NO.
B–4741	UO–1

STATE OF NORTH CAROLINA
DIVISION OF HIGHWAYS

UTILITIES BY OTHERS PLANS
DAVIDSON COUNTY

LOCATION: BRIDGE NO. 38 OVER MUDDY CREEK ON SR 1493 (FRYE BRIDGE ROAD)

TYPE OF WORK: UTILITY RELOCATIONS

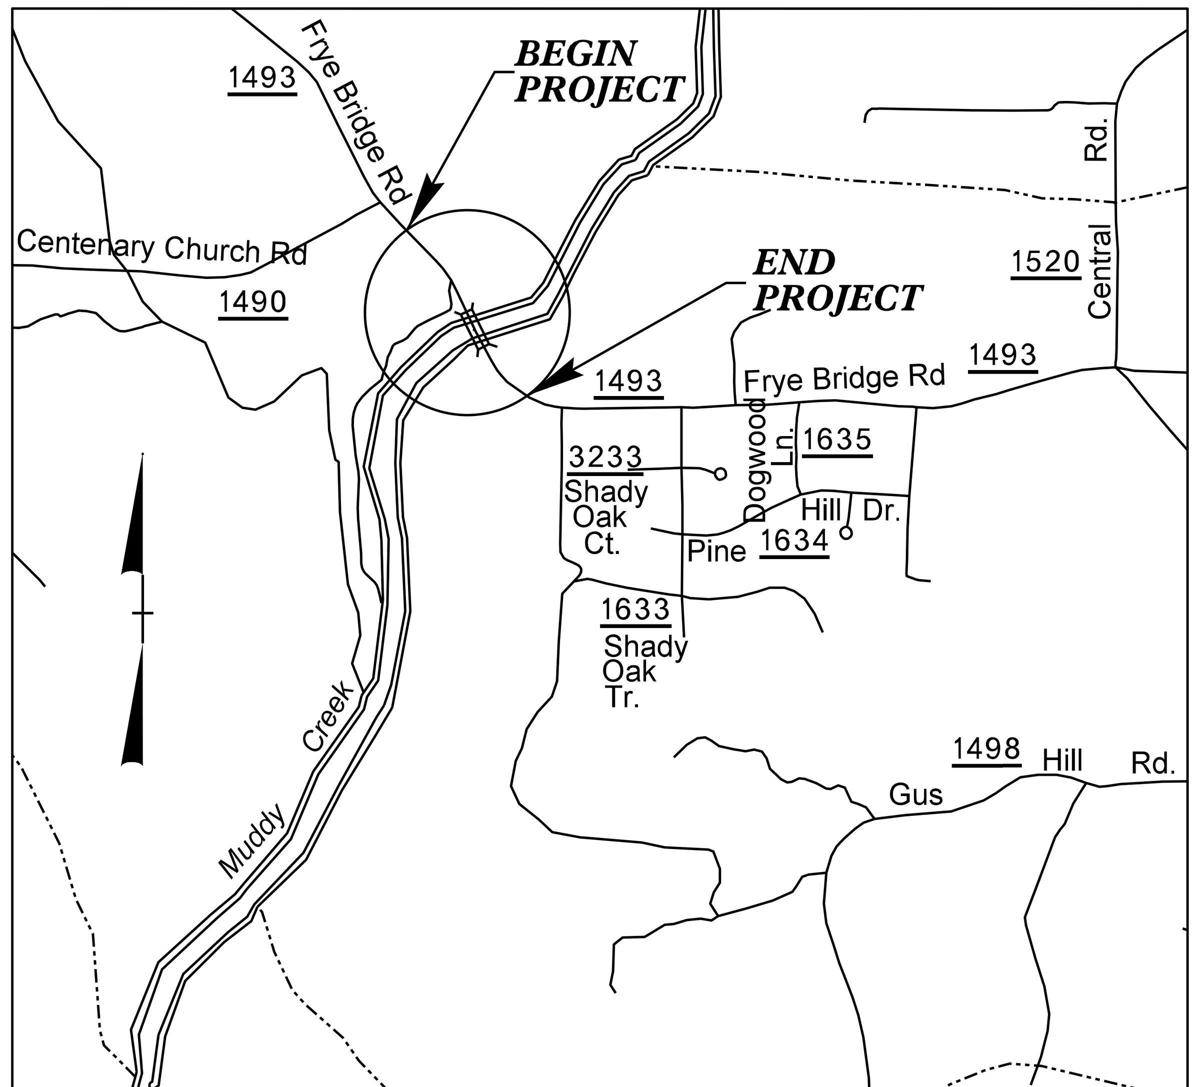

VICINITY MAP

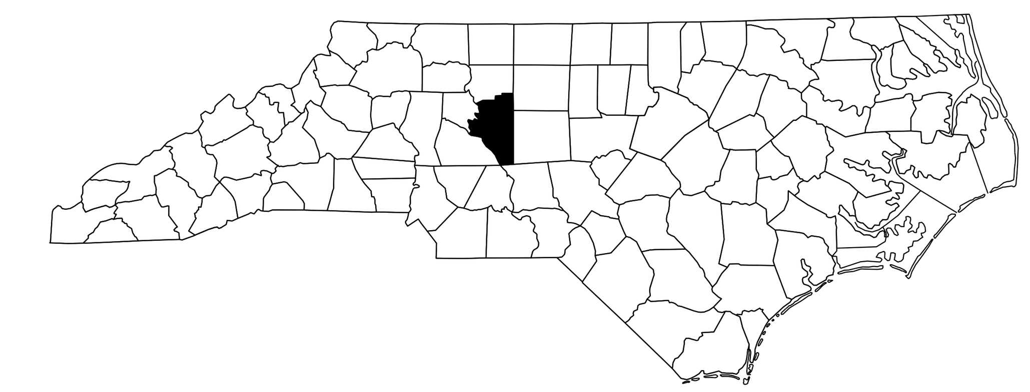

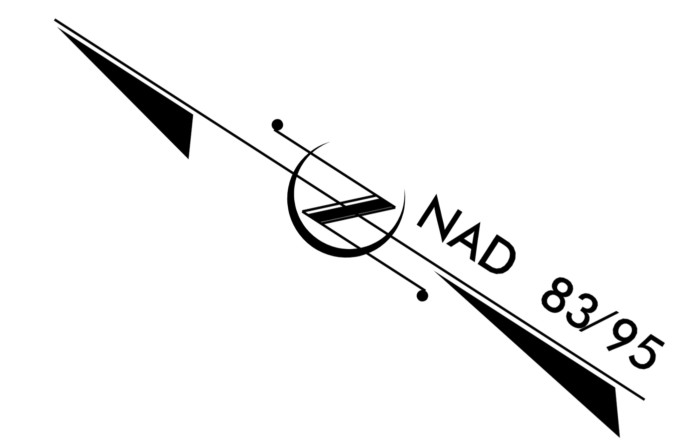

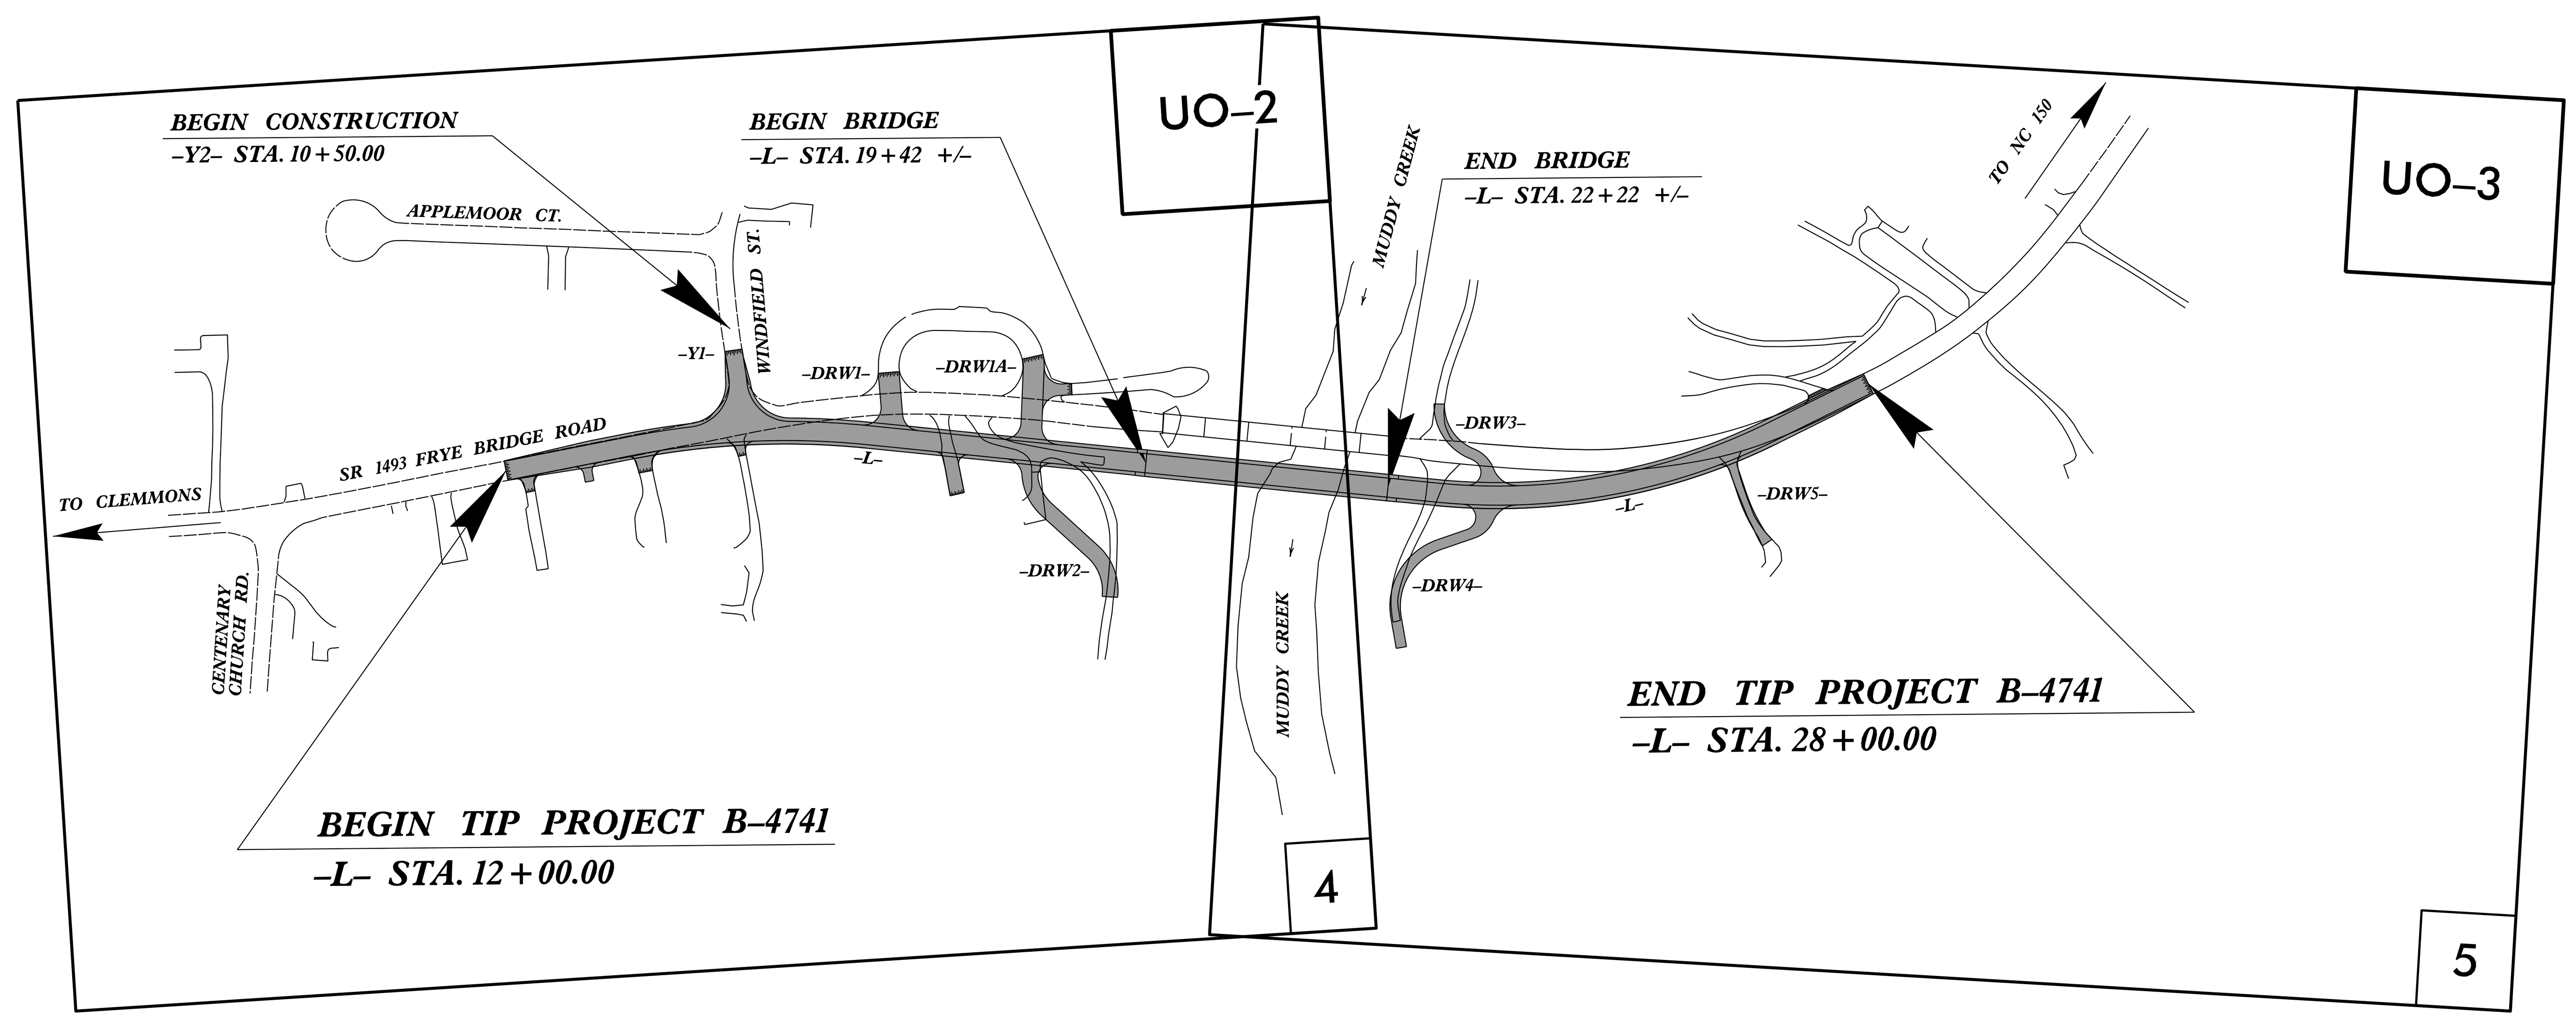

UCC

Utility Coordination Consultants
P.O.Box 450
Mineral Springs, NC 28108
704-844-9093

GRAPHIC SCALES

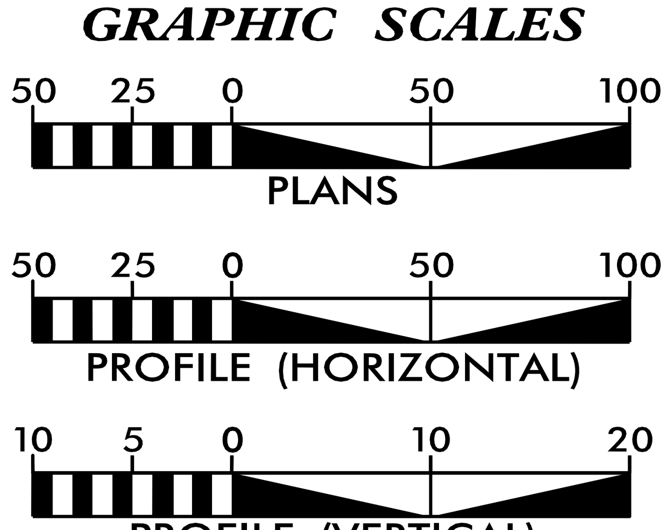

INDEX OF SHEETS

SHEET NO.	DESCRIPTION
UO–1	TITLE SHEET
UO–2 THRU UO–3	UTILITY BY OTHERS PLAN SHEETS

UTILITY OWNERS ON PROJECT

(A) ENERGY UNITED................................POWER
(B) TIME WARNER CABLE....................CABLE TV
(C) DAVIDSON WATER INC....................WATER
(D) CITY OF WINSTON–SALEM...........SEWER

PREPARED IN THE OFFICE OF:

DIVISION OF HIGHWAYS
UTILITIES UNIT
UTILITIES ENGINEERING

1555 MAIL SERVICES CENTER
RALEIGH NC 27699–1555
PHONE (919) 707–6690
FAX (919) 250–4151

Roger Worthington, P.E. — UTILITIES SECTION ENGINEER
Steve McKee, P.E. — UTILITIES SQUAD LEADER PROJECT ENGINEER
Don Proper — UTILITIES PROJECT DESIGN ENGINEER

$$$$$$$$$$$$$$DGN$$$$$$$$$$$$$$$$$$$$
$$$USERNAME$$$$