PROJECT REFERENCE NO.	SHEET NO.
B-4741	UO-3

UTILITIES BY OTHERS

NOTE:
ALL PROPOSED UTILITY WORK SHOWN ON THIS SHEET WILL BE DONE BY OTHERS. NO PAYMENT WILL BE MADE TO THE CONTRACTOR FOR PROPOSED UTILITY WORK SHOWN ON THIS SHEET.

UCC
Utility Coordination Consultants
P.O.Box 450
Mineral Springs, NC 28108
704-844-9093
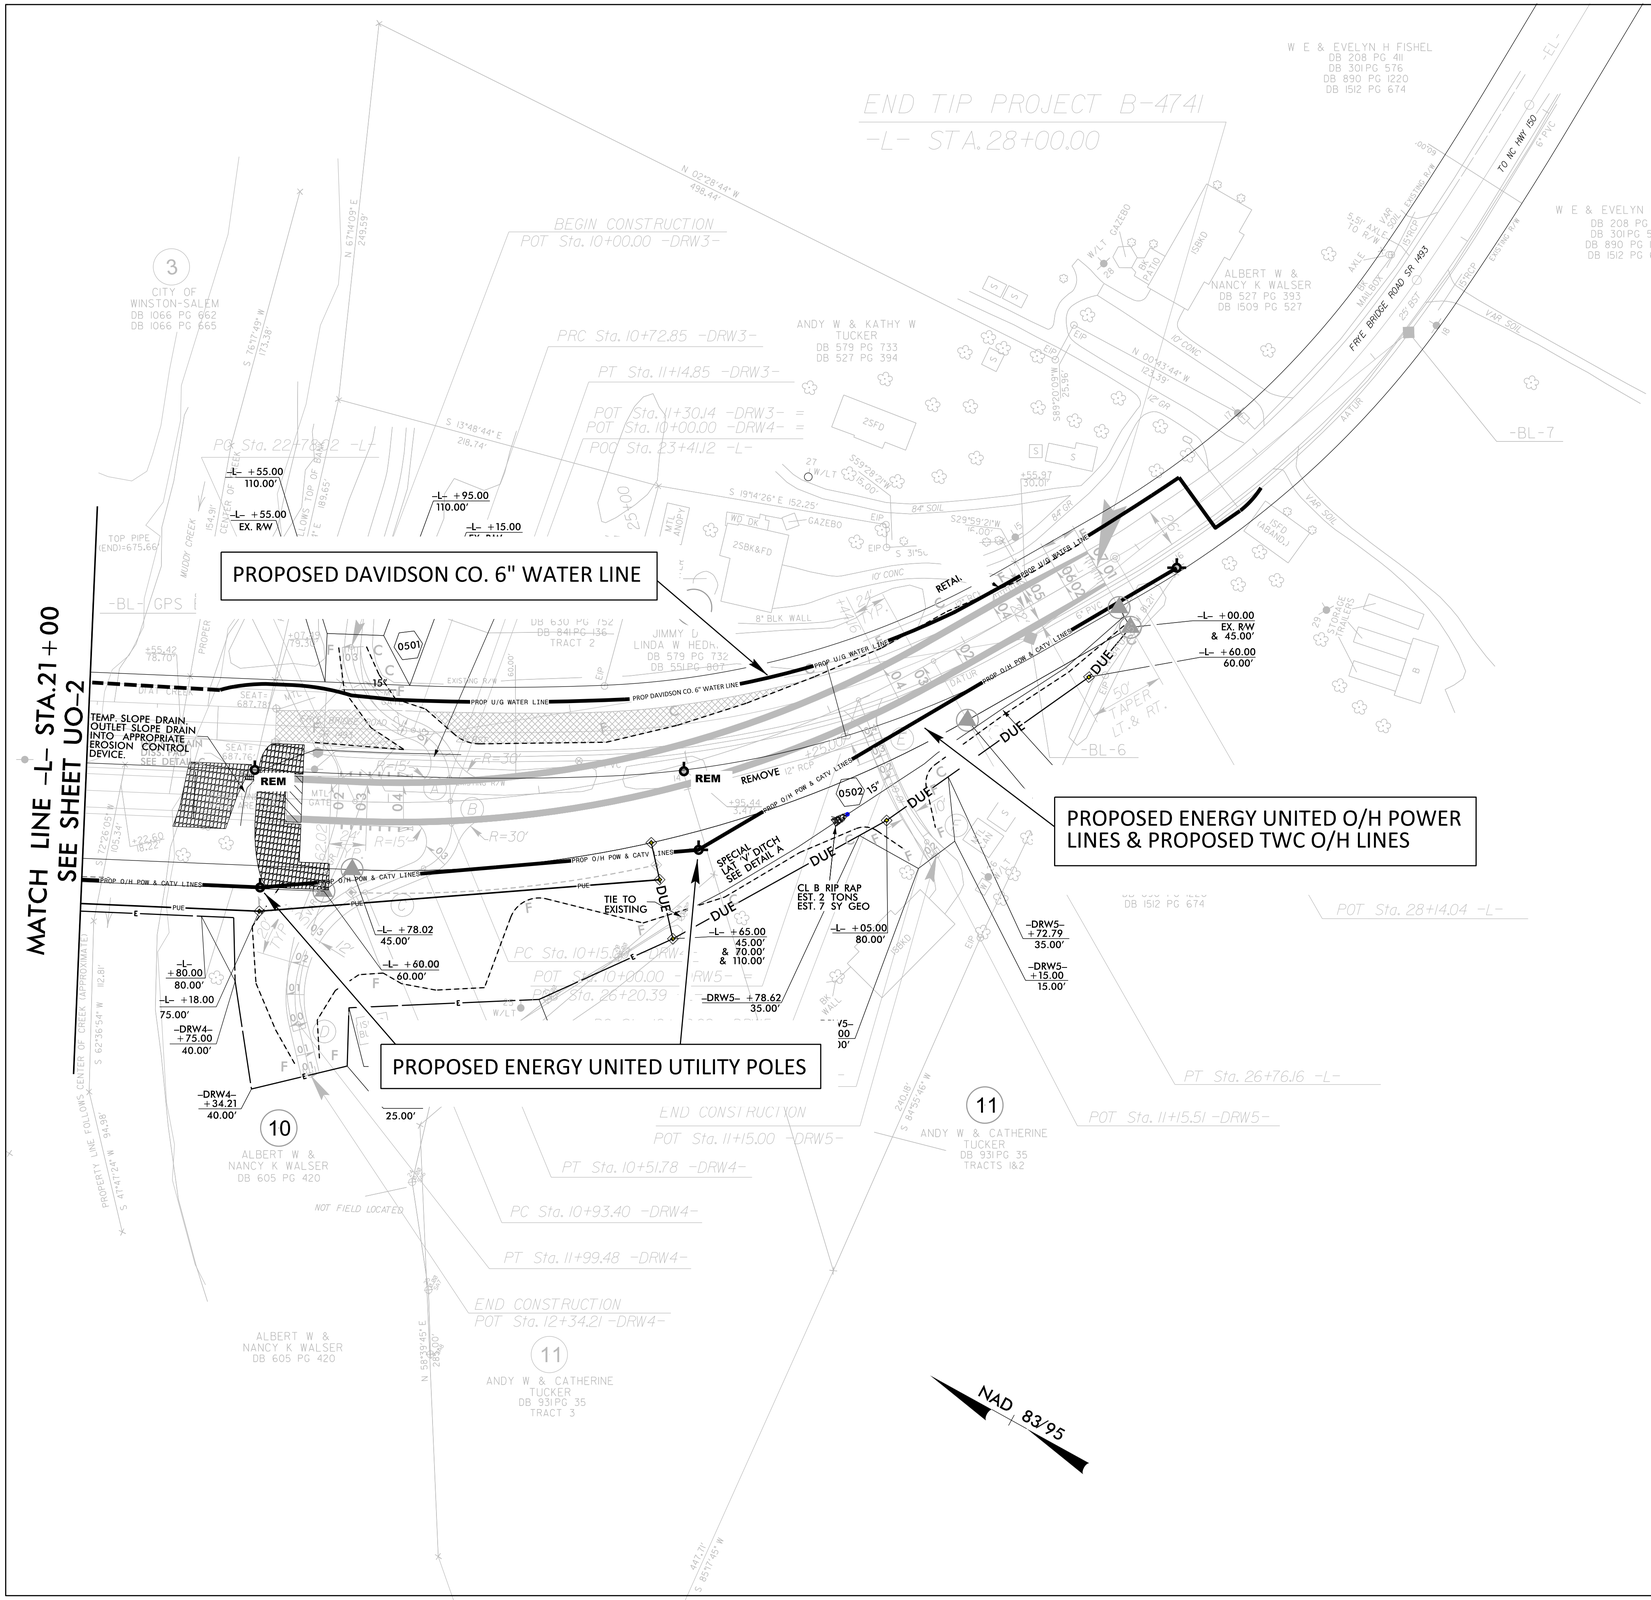
GRAPHIC SCALE
50 25 50 100
PLANS