8/23/99

0 2.5 5	PROJ. REFERENCE NO.	SHEET NO.
	B-4741	X-9

NOTE: –Y1– Cross Sections Plotted at a Horizontal and Vertical Scale of 5.

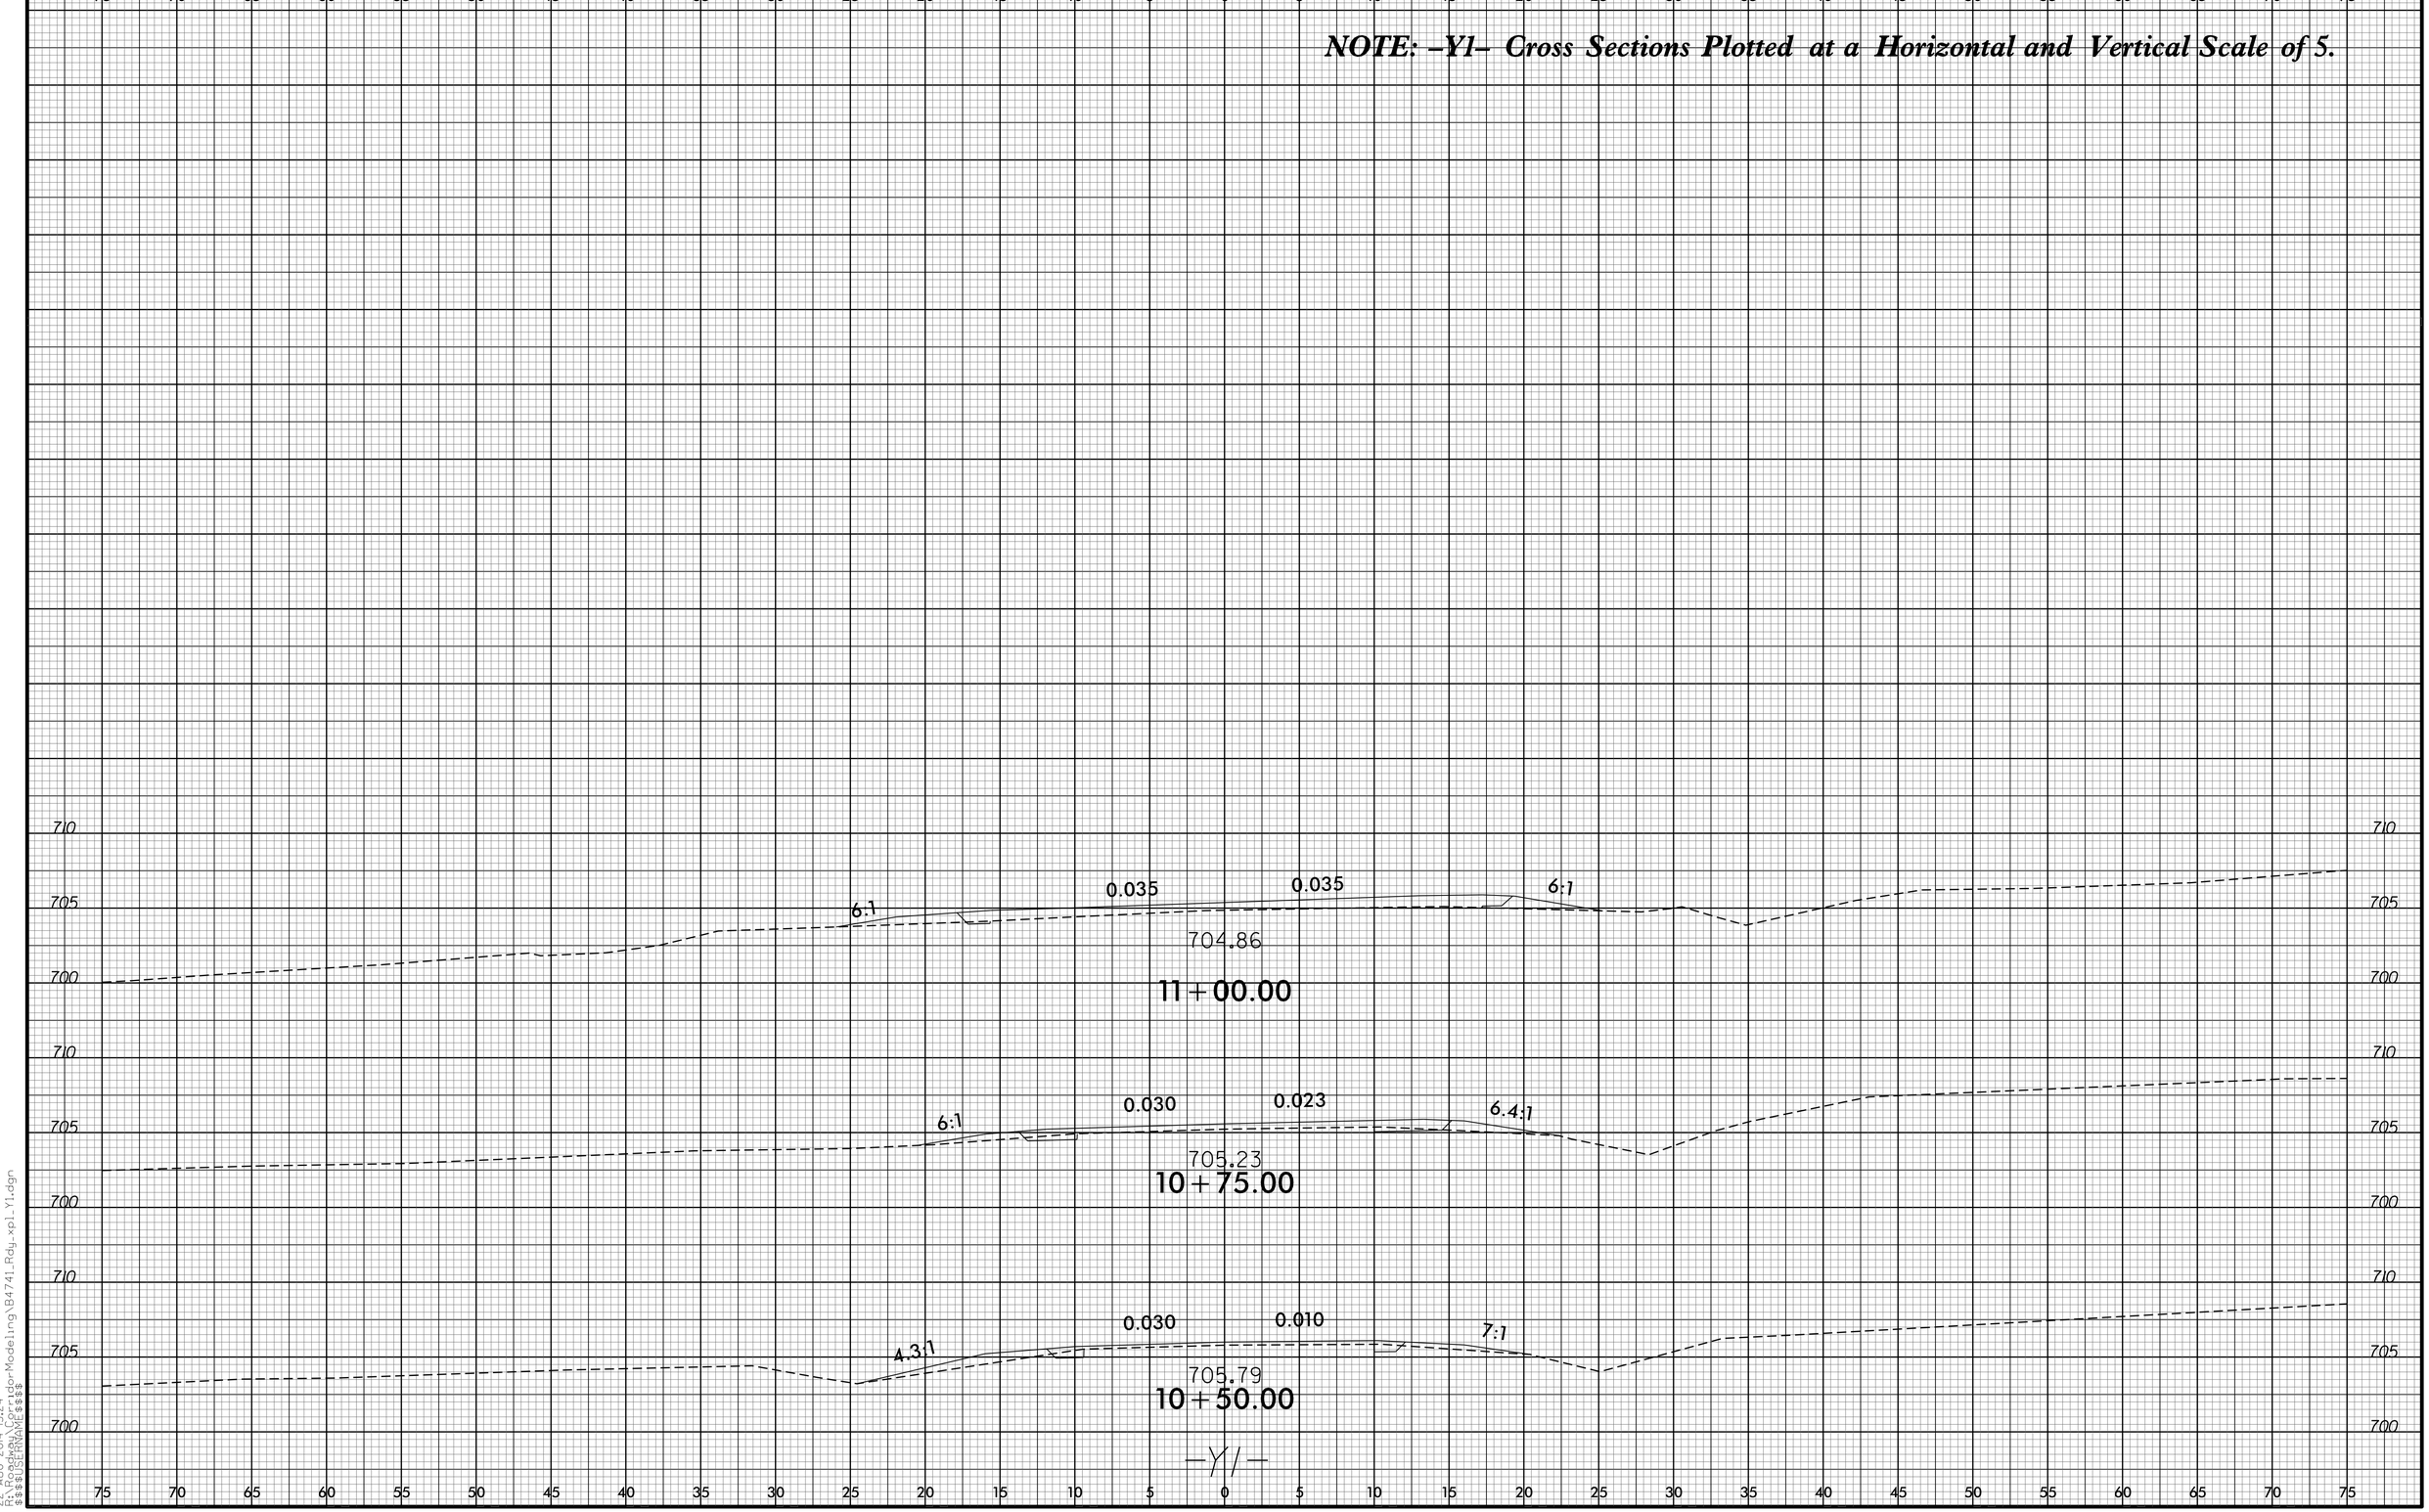

22-AUG-2014 15:24
R:\Roadway\Corridor Modeling\B4741_Rdy_xpl_Y1.dgn
$$$$USERNAME$$$$