0 2.5 5	PROJ. REFERENCE NO.	SHEET NO.
	B-4953	X-2

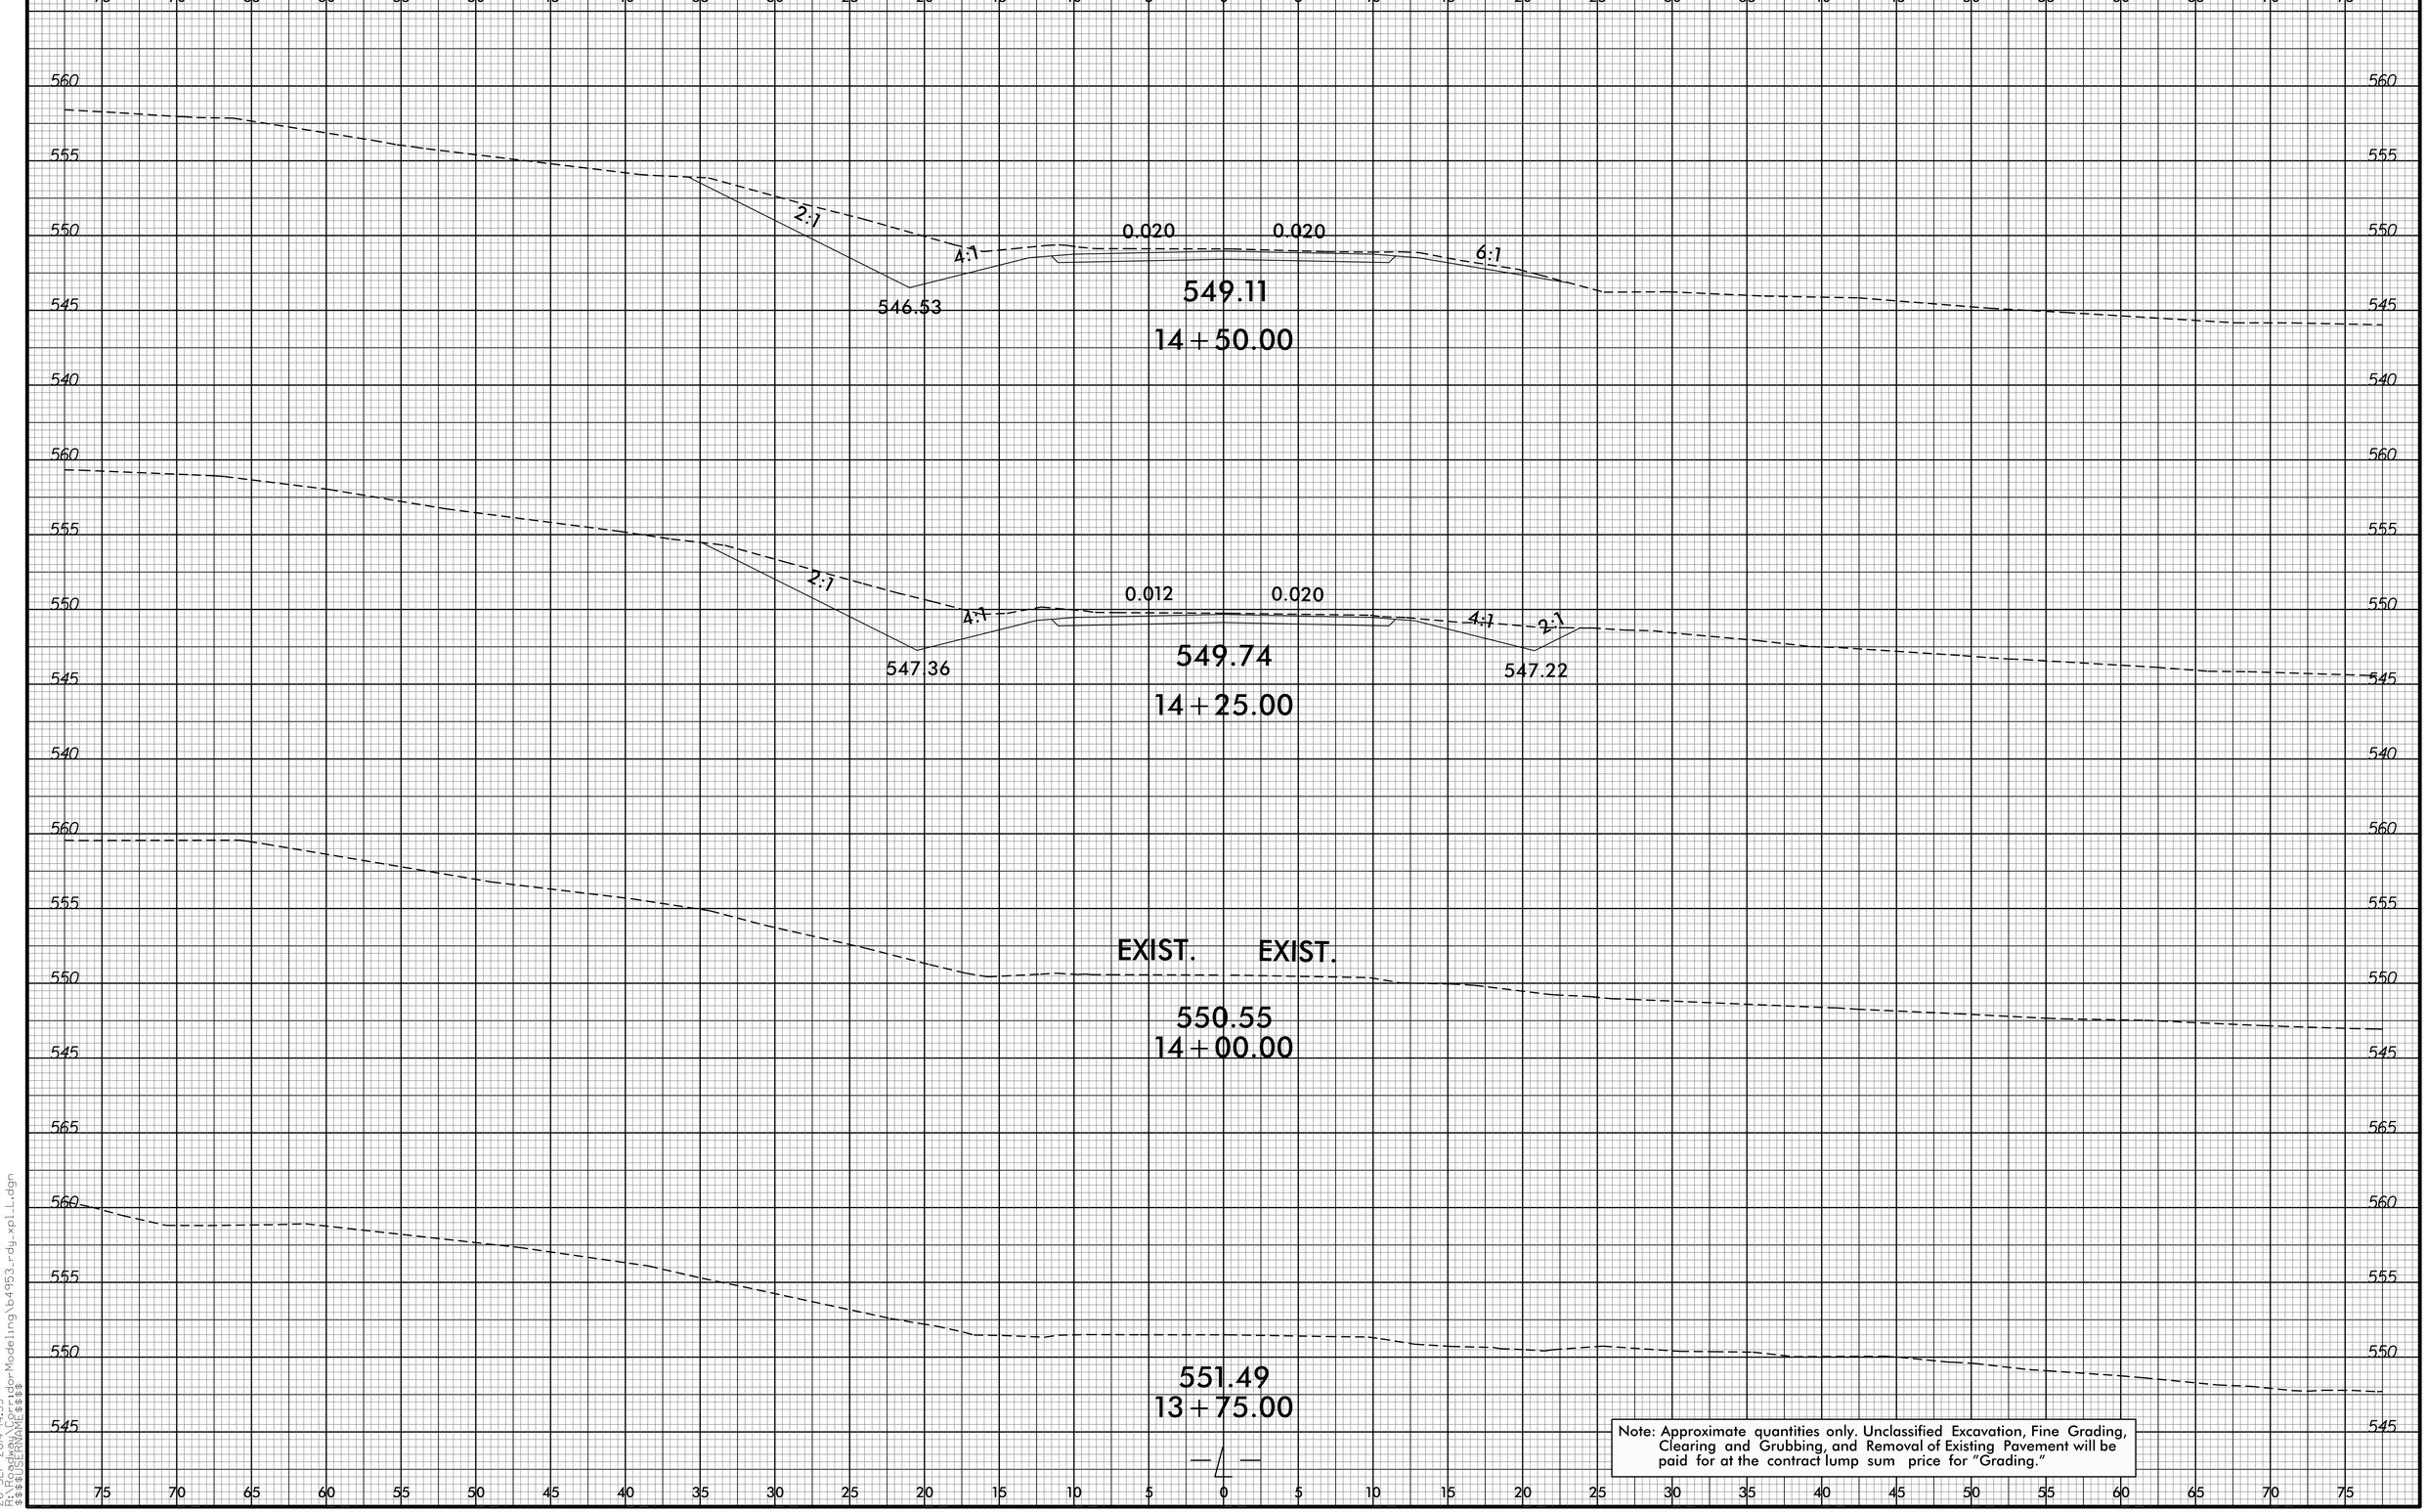

Note: Approximate quantities only. Unclassified Excavation, Fine Grading, Clearing and Grubbing, and Removal of Existing Pavement will be paid for at the contract lump sum price for "Grading."

8/23/99

26-SEP-2014 14:33
C:\Users\rdy\AppData\Local\Bentley\Microstation\Modeling\b4953_rdy_xpl_l.dgn
$$$$USERNAME$$$$