DocuSign Envelope ID: 4D35B7B8-894A-446C-B7EF-8406BDBBEF66

F.A. PROJECT No.: BRZ-1912(2)

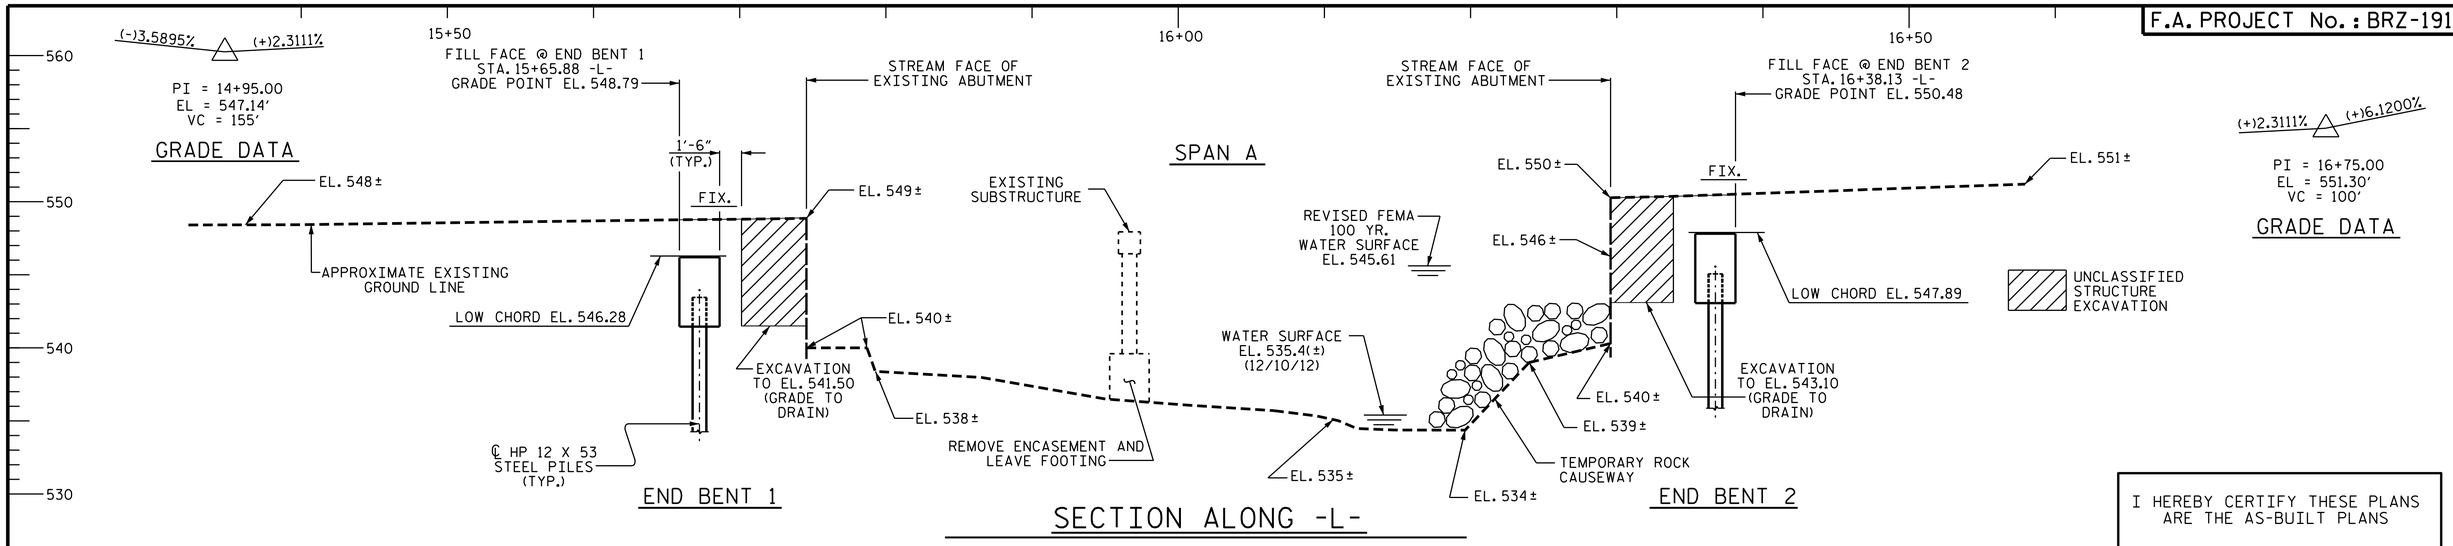

I HEREBY CERTIFY THESE PLANS ARE THE AS-BUILT PLANS

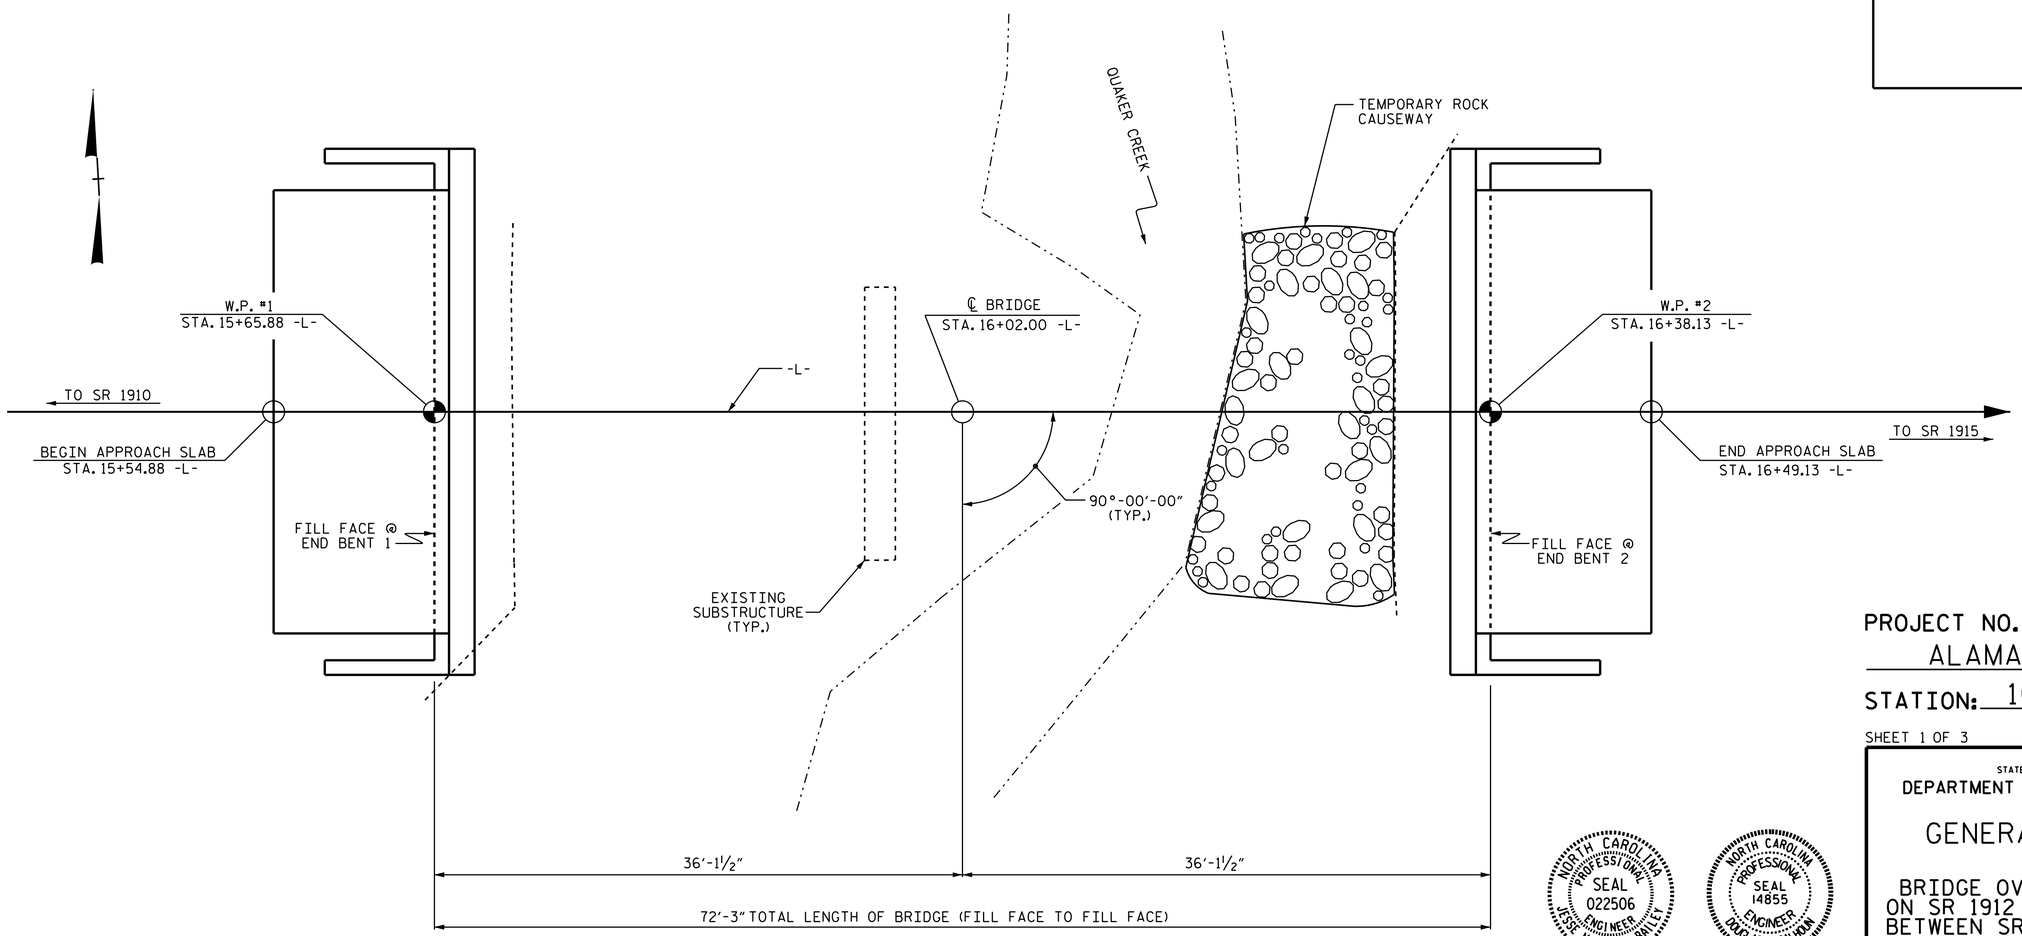

PLAN

PILES NOT SHOWN FOR CLARITY

PROJECT NO. B-4953

ALAMANCE COUNTY

STATION: 16+02.00 -L-

SHEET 1 OF 3 REPLACES BRIDGE NO. 64

STATE OF NORTH CAROLINA
DEPARTMENT OF TRANSPORTATION
RALEIGH

GENERAL DRAWING

BRIDGE OVER QUAKER CREEK ON SR 1912 (DICKEY MILL RD.) BETWEEN SR 1910 AND SR 1915

NORTH CAROLINA PROFESSIONAL SEAL 022506 ENGINEER JESSE McARTHUR BAILEY

DocuSigned by: J. M. Bailey 0224FE8D8D0144... 11/25/2014

NORTH CAROLINA PROFESSIONAL SEAL 14855 ENGINEER DOUGLAS R. CALHOUN

DocuSigned by: Douglas R. Calhoun 12EFE12F0292440... 11/21/2014

REVISIONS						SHEET NO.
NO.	BY:	DATE:	NO.	BY:	DATE:	S-1
1			3			TOTAL SHEETS
2			4			16

DRAWN BY : S. B. WILLIAMS/Z. O'KEEFE DATE : 4-13
CHECKED BY : Fr. LEA DATE : 5-16-13

19-NOV-2014 14:18
R:\Structures\Plans\zokeefe\B4953_SD_01_GD.dgn
asorsenginh