DocuSign Envelope ID: 4D35B7B8-894A-446C-B7EF-8406BDBBEF66

NOTES

STIRRUPS IN CAP MAY BE SHIFTED AS NECESSARY TO CLEAR DOWELS.

FOR PILE SPLICE DETAILS, SEE SHEET 4 OF 4.

FOR WING DETAILS, SEE SHEET 3 OF 4.

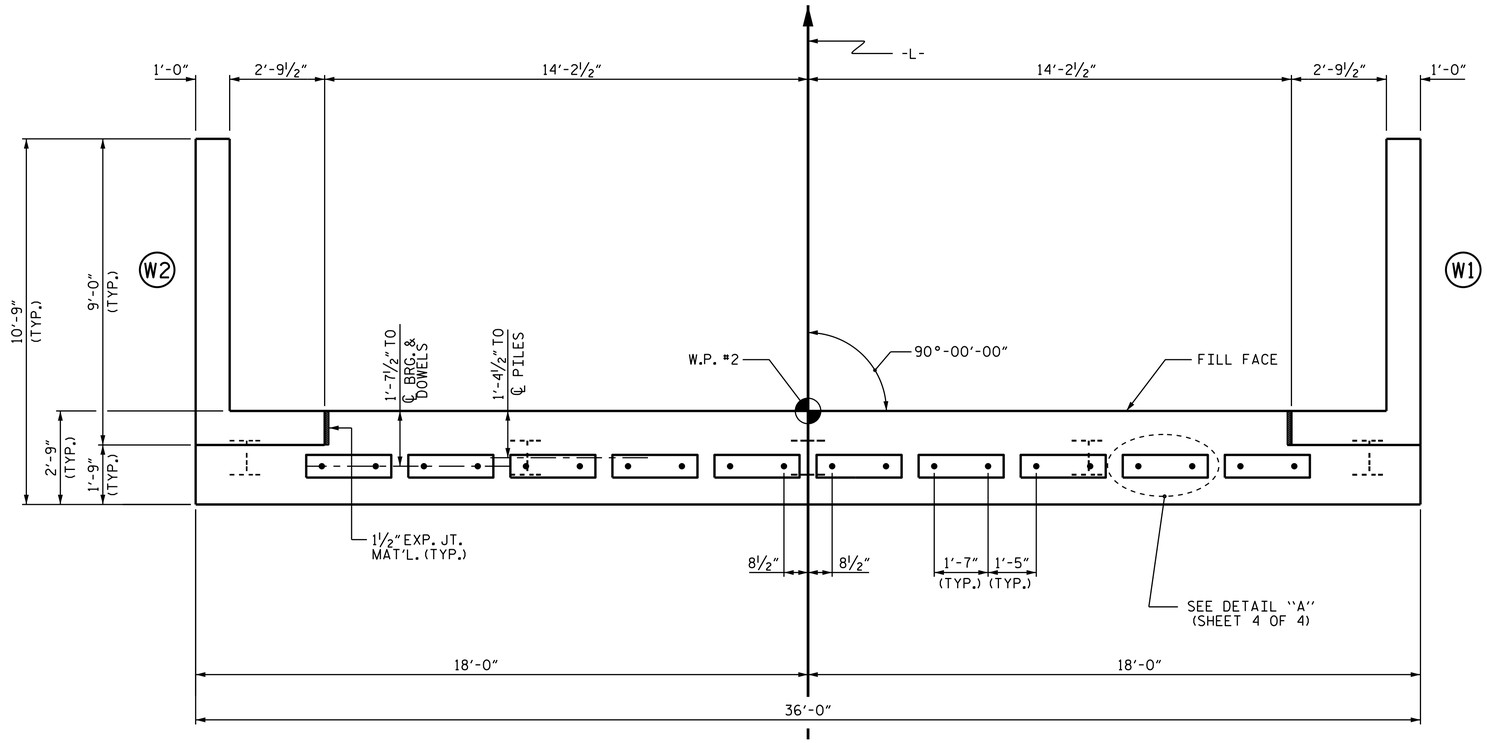

PLAN

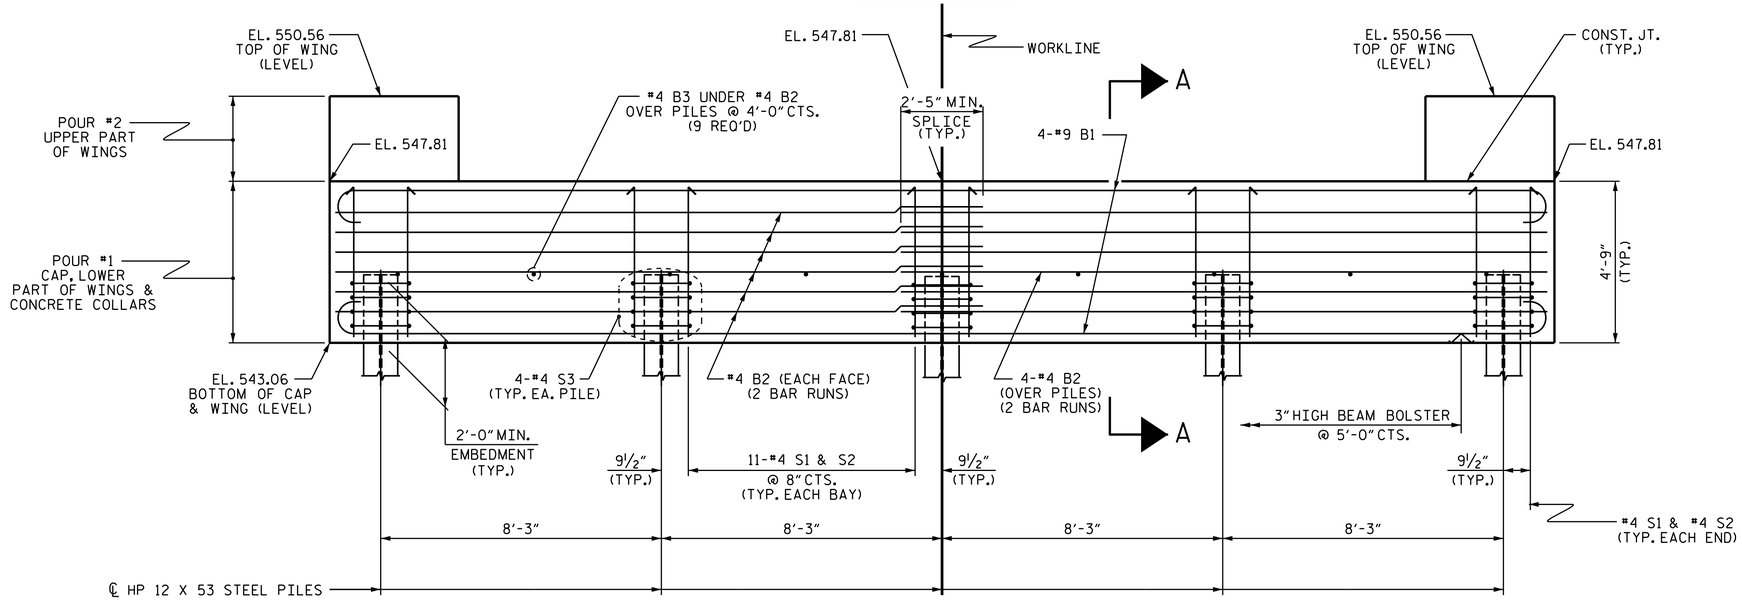

ELEVATION

WINGS NOT SHOWN FOR CLARITY.
FOR SECTION A-A, SEE SHEET 4 OF 4.
CONCRETE COLLARS FOR STEEL PILES NOT SHOWN IN PLAN AND ELEVATION VIEWS FOR CLARITY.
SEE "CORROSION PROTECTION FOR STEEL PILES DETAIL", SHEET 4 OF 4.

PROJECT NO. B-4953
ALAMANCE COUNTY
STATION: 16+02.00 -L-

SHEET 2 OF 4

STATE OF NORTH CAROLINA
DEPARTMENT OF TRANSPORTATION
RALEIGH

SUBSTRUCTURE

END BENT No. 2

NORTH CAROLINA PROFESSIONAL SEAL 14855 ENGINEER DOUGLAS R. CALHOUN

DocuSigned by: Douglas R. Calhoun
12C0F3A2F0D0240...
11/21/2014

REVISIONS							
NO.	BY:	DATE:	NO.	BY:	DATE:	SHEET NO.	S-13
1			3			TOTAL SHEETS	16
2			4				

ASSEMBLED BY : S. B. WILLIAMS	DATE : 5-13
CHECKED BY : Fr. LEA	DATE : 5-17-13
DRAWN BY : WJH 12/11	
CHECKED BY : AAC 12/11	

19-NOV-2014 14:28
R:\Structures\Plans\b4953_sd_cs.dgn
asorsenginh

STD. NO. EB_30_90S4