DocuSign Envelope ID: 51D3284E-35E1-450F-B753-52DD7C133ACA

5/28/99

M A Engineering Consultants, Inc.
NC License: F-0160
598 East Chatham Street Suite 137 Cary, NC 27511
Phone: 919.297.0220 Fax: 919.297.0221

PROJECT REFERENCE NO.	SHEET NO.
R-4463AA	11

ROADWAY DESIGN ENGINEER
NORTH CAROLINA PROFESSIONAL SEAL 19724 ENGINEER DAVID BURKE EVANS
DocuSigned by: Burke Evans 10/18/2014

HYDRAULICS ENGINEER
NORTH CAROLINA PROFESSIONAL SEAL 21656 ENGINEER ROGER S. WEADON
DocuSigned by: Roger Weadon 10/17/2014

EXISTING GROUND
PROPOSED GRADE
LEFT DITCH GRADE
RIGHT DITCH GRADE

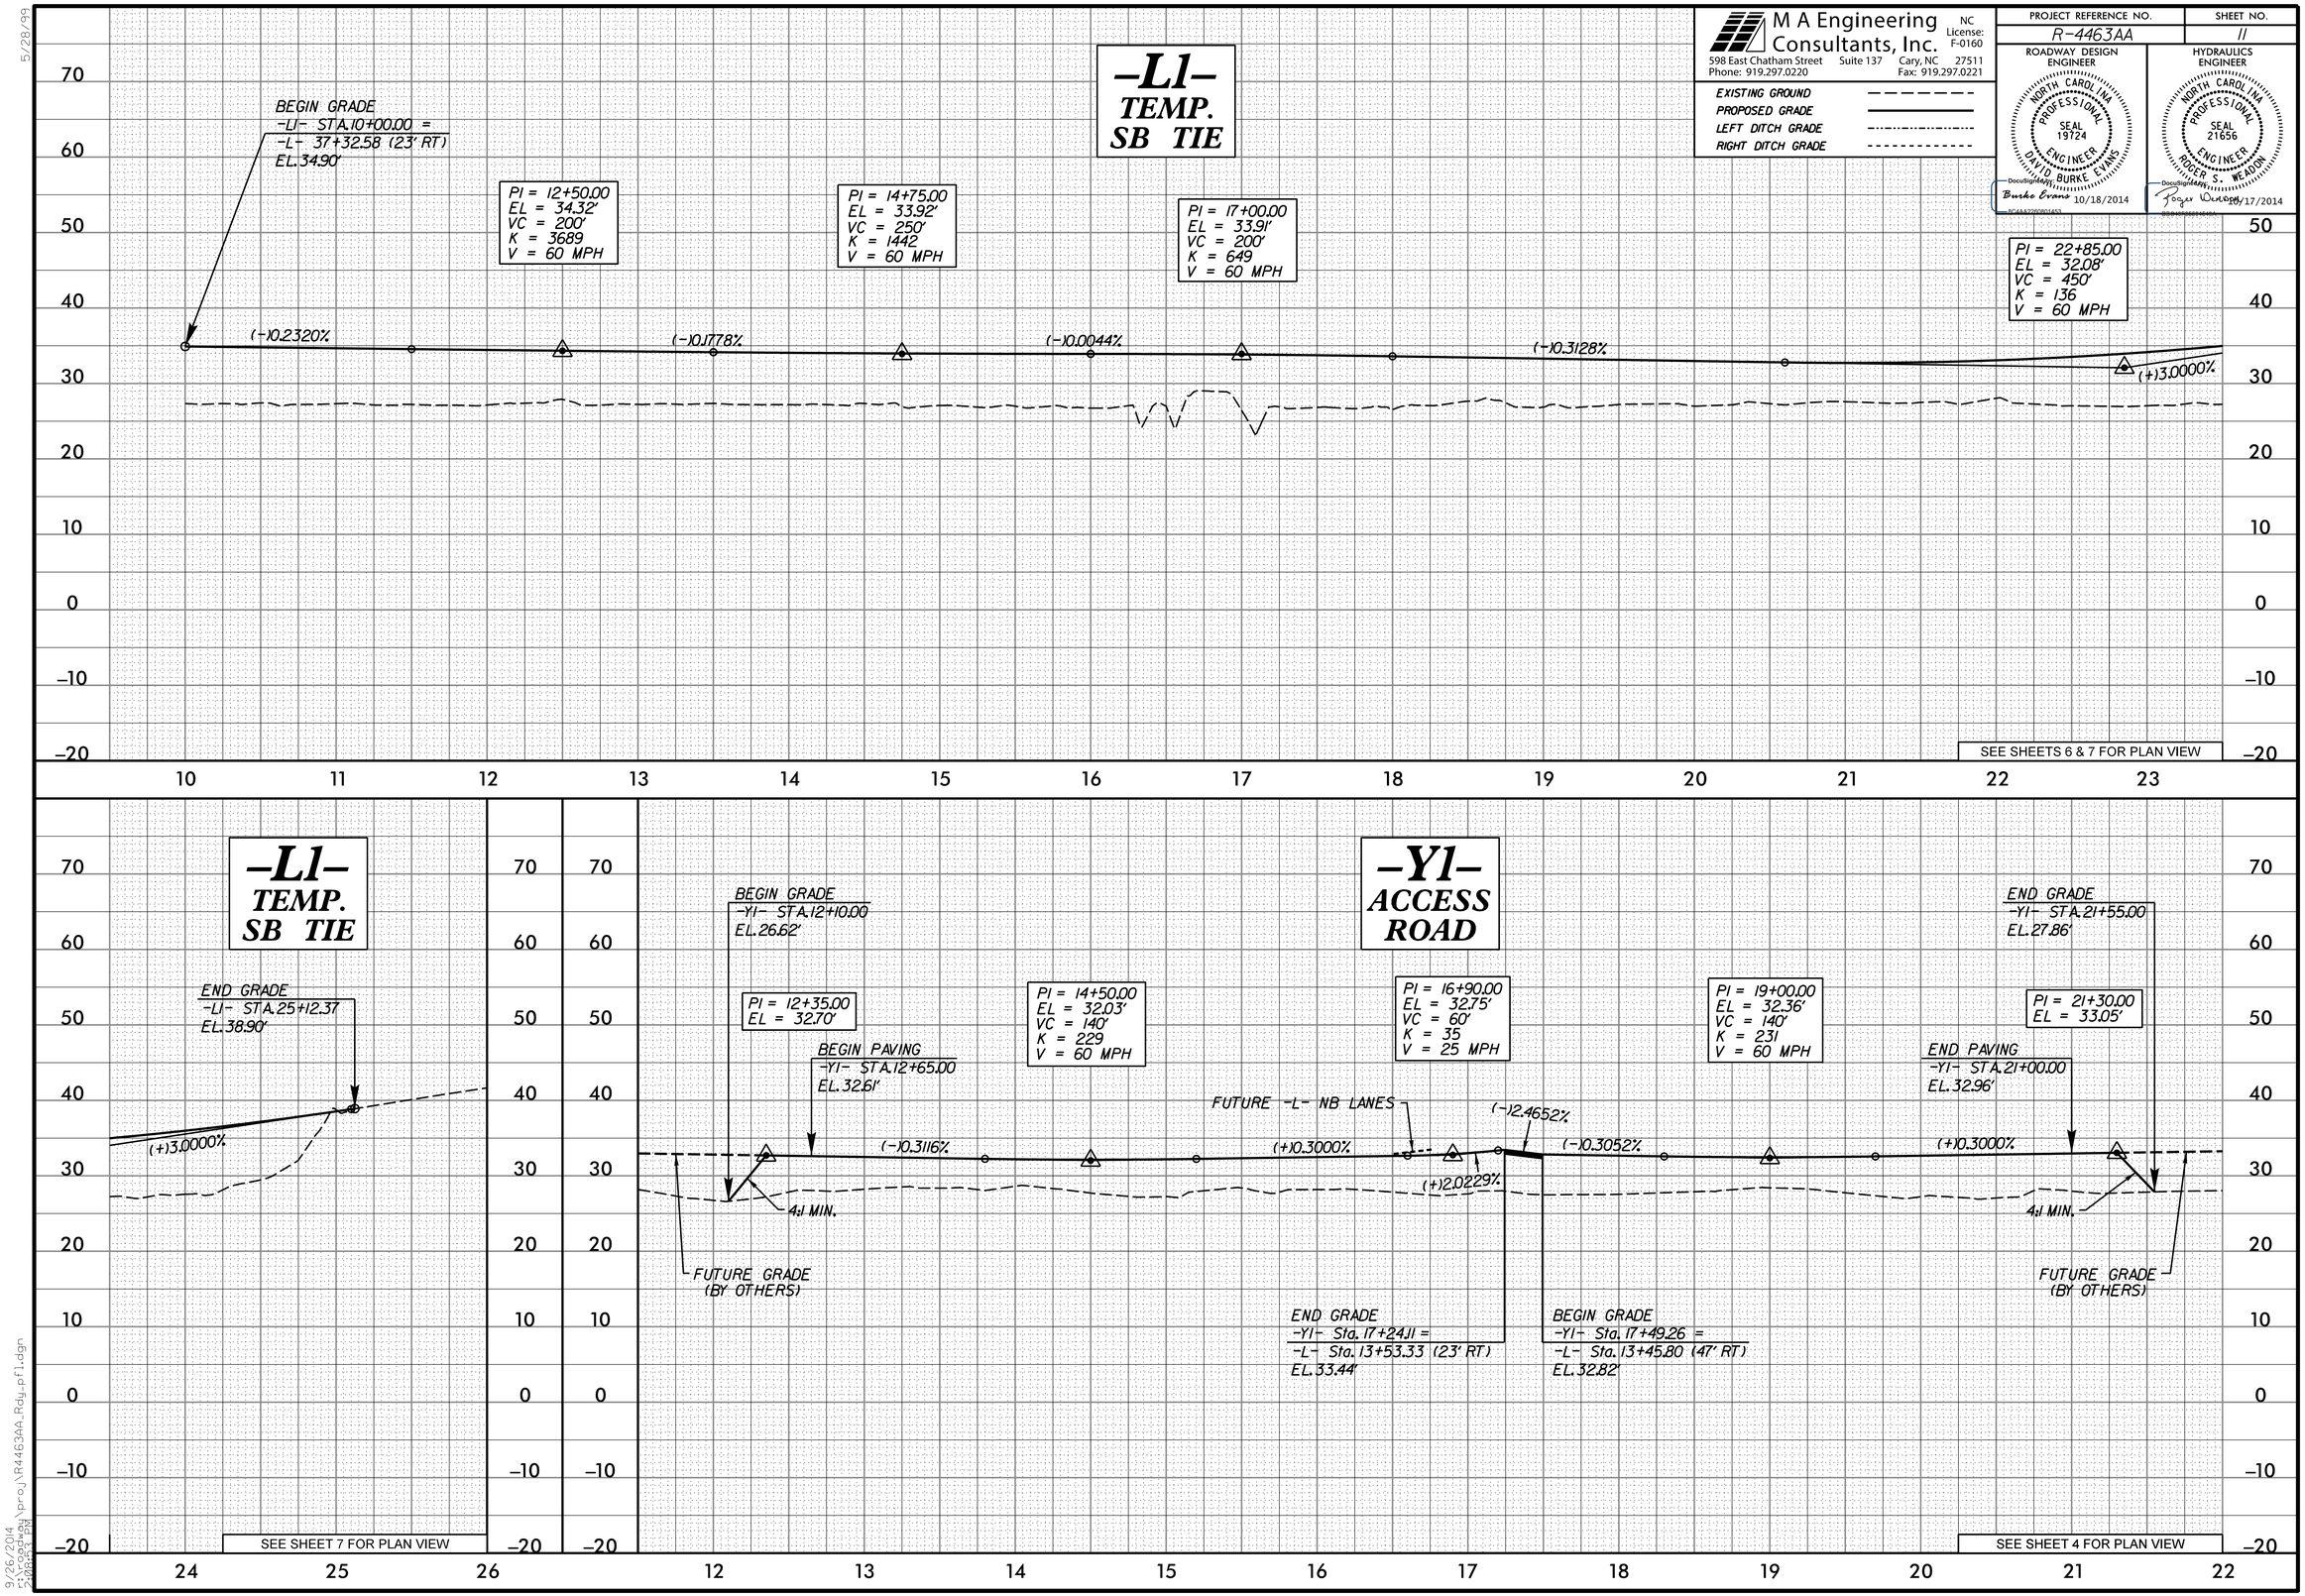

9/26/2014
R4463AA_Rdy_pf1.dgn