DocuSign Envelope ID: 51D3284E-35E1-450F-B753-52DD7C133ACA

PROJECT REFERENCE NO.	SHEET NO.
R-4463AA	7
R/W SHEET NO.	

ROADWAY DESIGN ENGINEER — NORTH CAROLINA PROFESSIONAL SEAL 19724 ENGINEER DAVID BURKE EVANS — Burke Evans 10/18/2014

HYDRAULICS ENGINEER — NORTH CAROLINA PROFESSIONAL SEAL 21656 ENGINEER ROGER S. WEADON — Roger Weadon 10/17/2014

M A Engineering Consultants, Inc. NC License: F-0160
598 East Chatham Street Suite 137 Cary, NC 27511
Phone: 919.297.0220 Fax: 919.297.0221

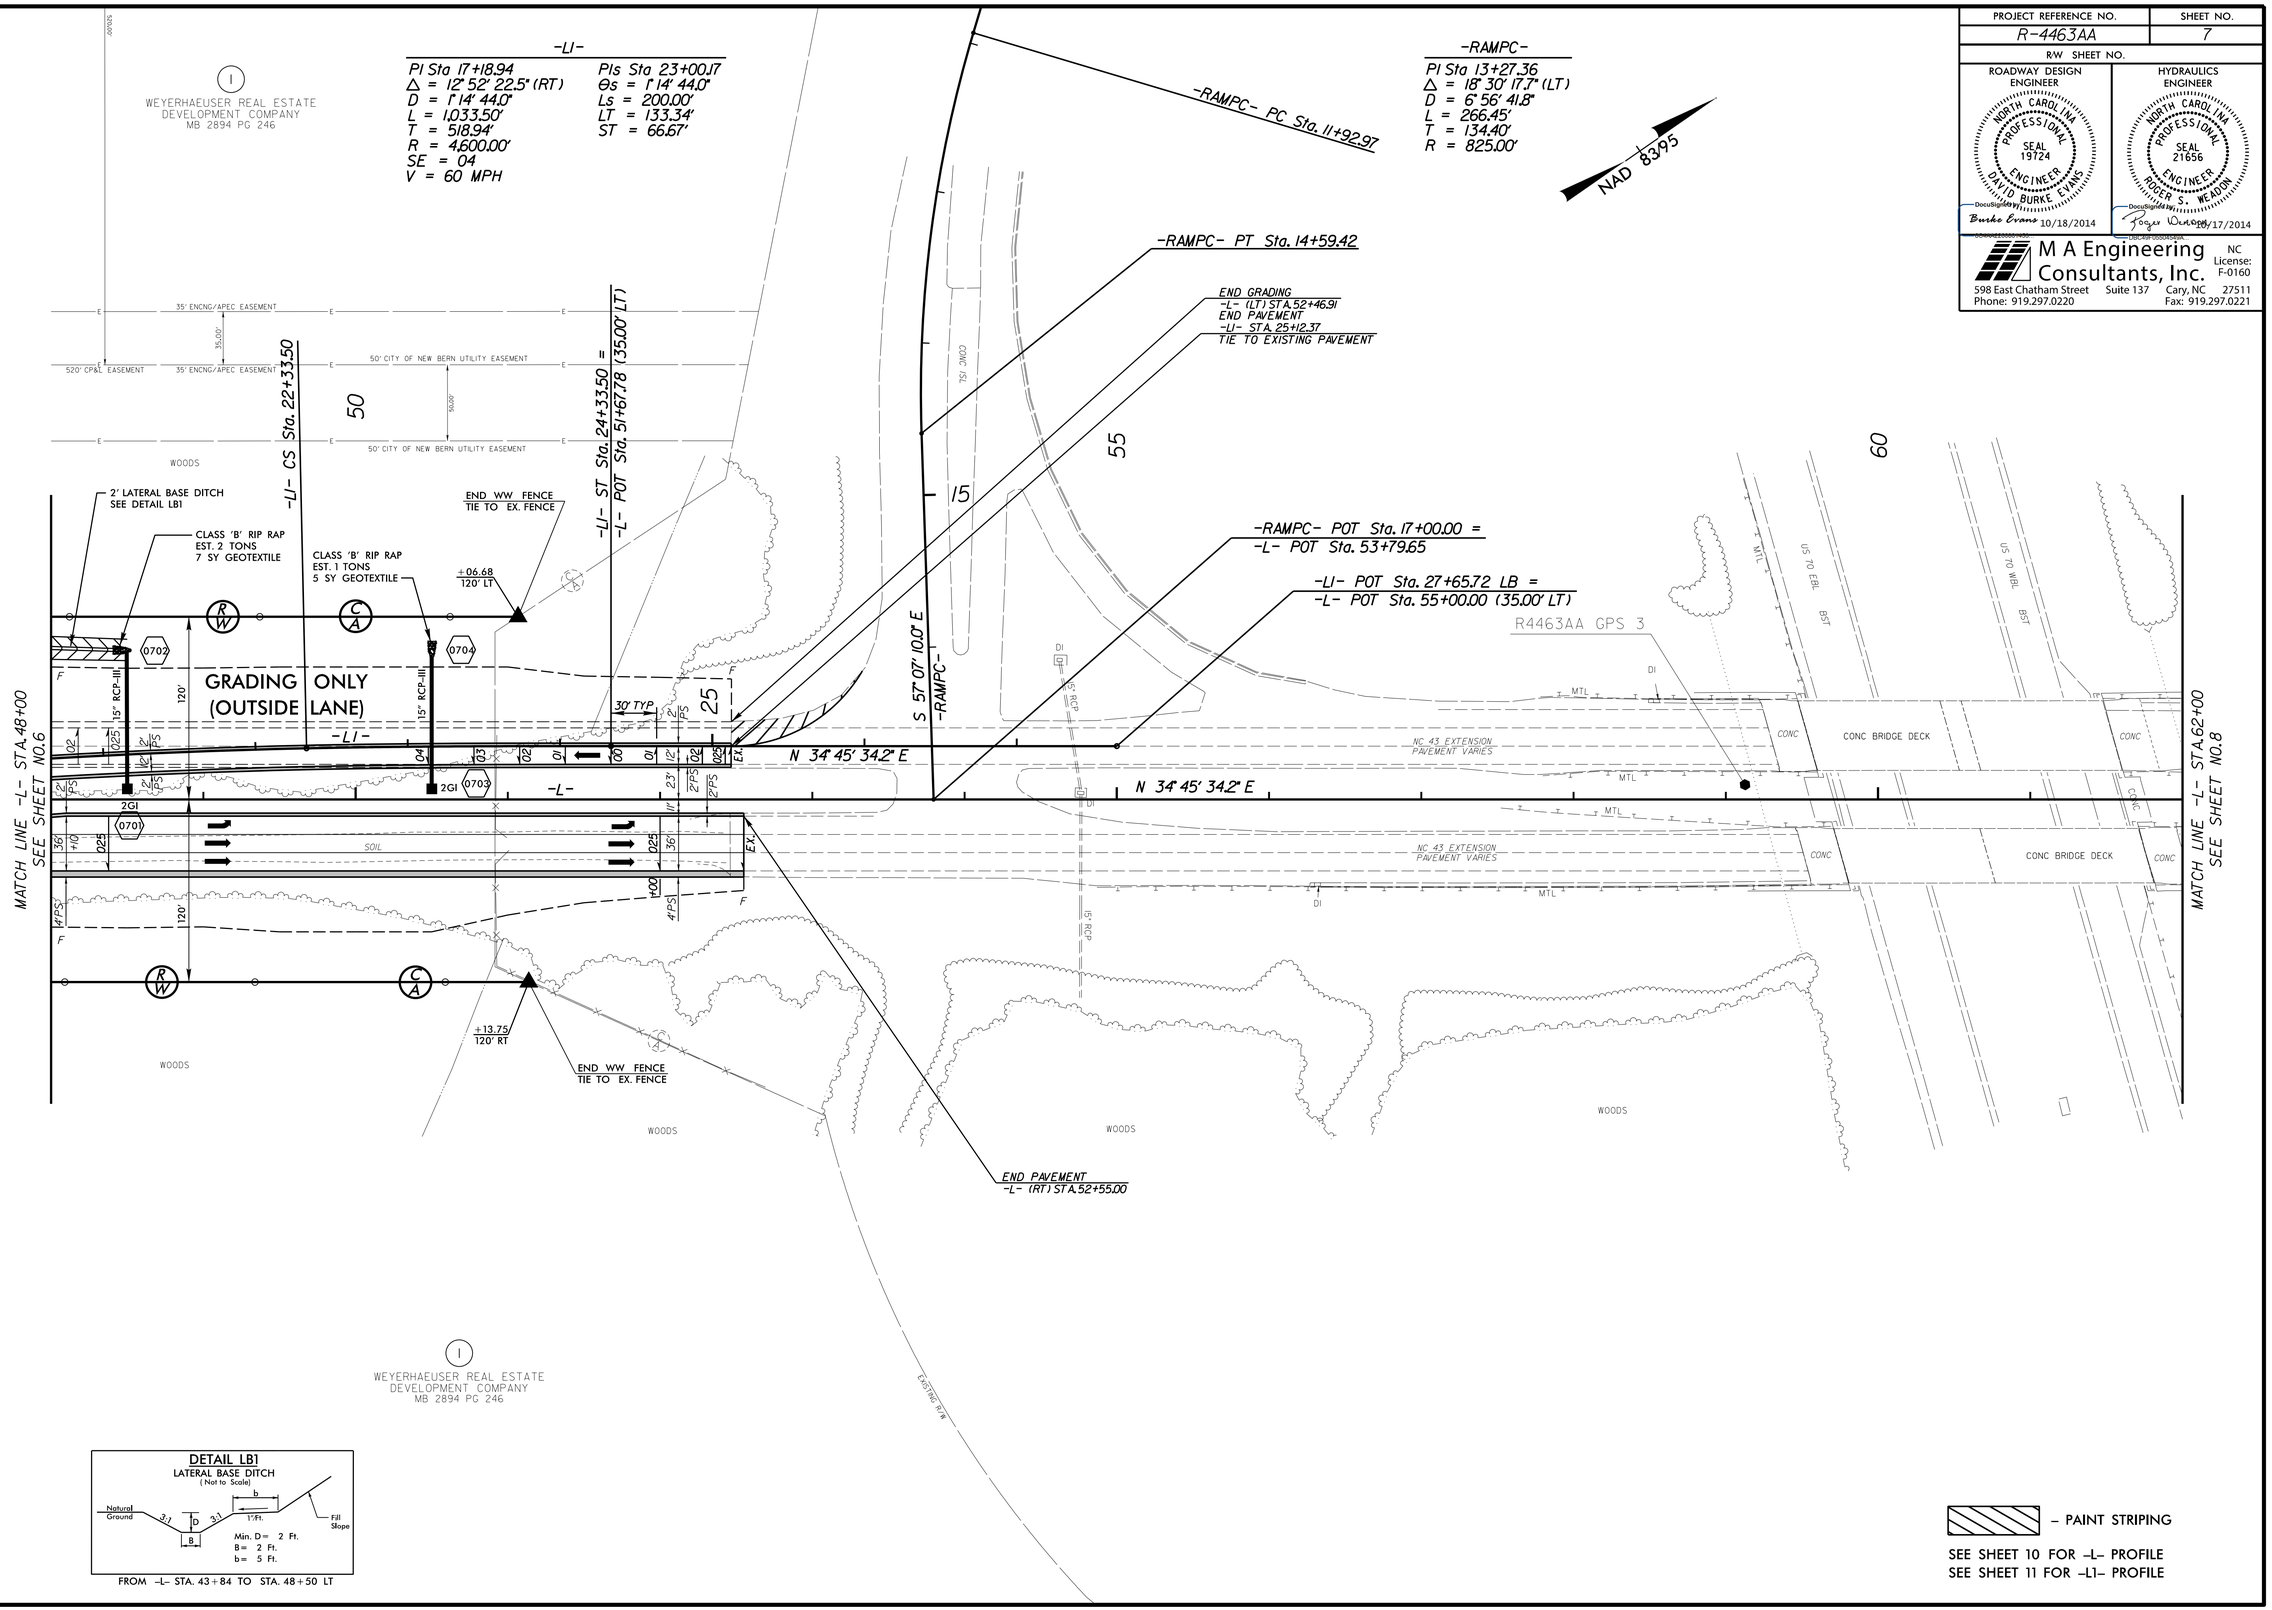

8/17/99

9/26/2014
R:\Roadway\proj\R4463AA_rdy_psh07.dgn
5:08:31 PM