PROJECT REFERENCE NO.	SHEET NO.
R-4463AA	8
R/W SHEET NO.	

ROADWAY DESIGN ENGINEER

NORTH CAROLINA PROFESSIONAL SEAL 19724 ENGINEER DAVID BURKE EVANS

DocuSigned by: Burke Evans 10/18/2014

M A Engineering Consultants, Inc.
NC License: F-0160
598 East Chatham Street Suite 137 Cary, NC 27511
Phone: 919.297.0220 Fax: 919.297.0221

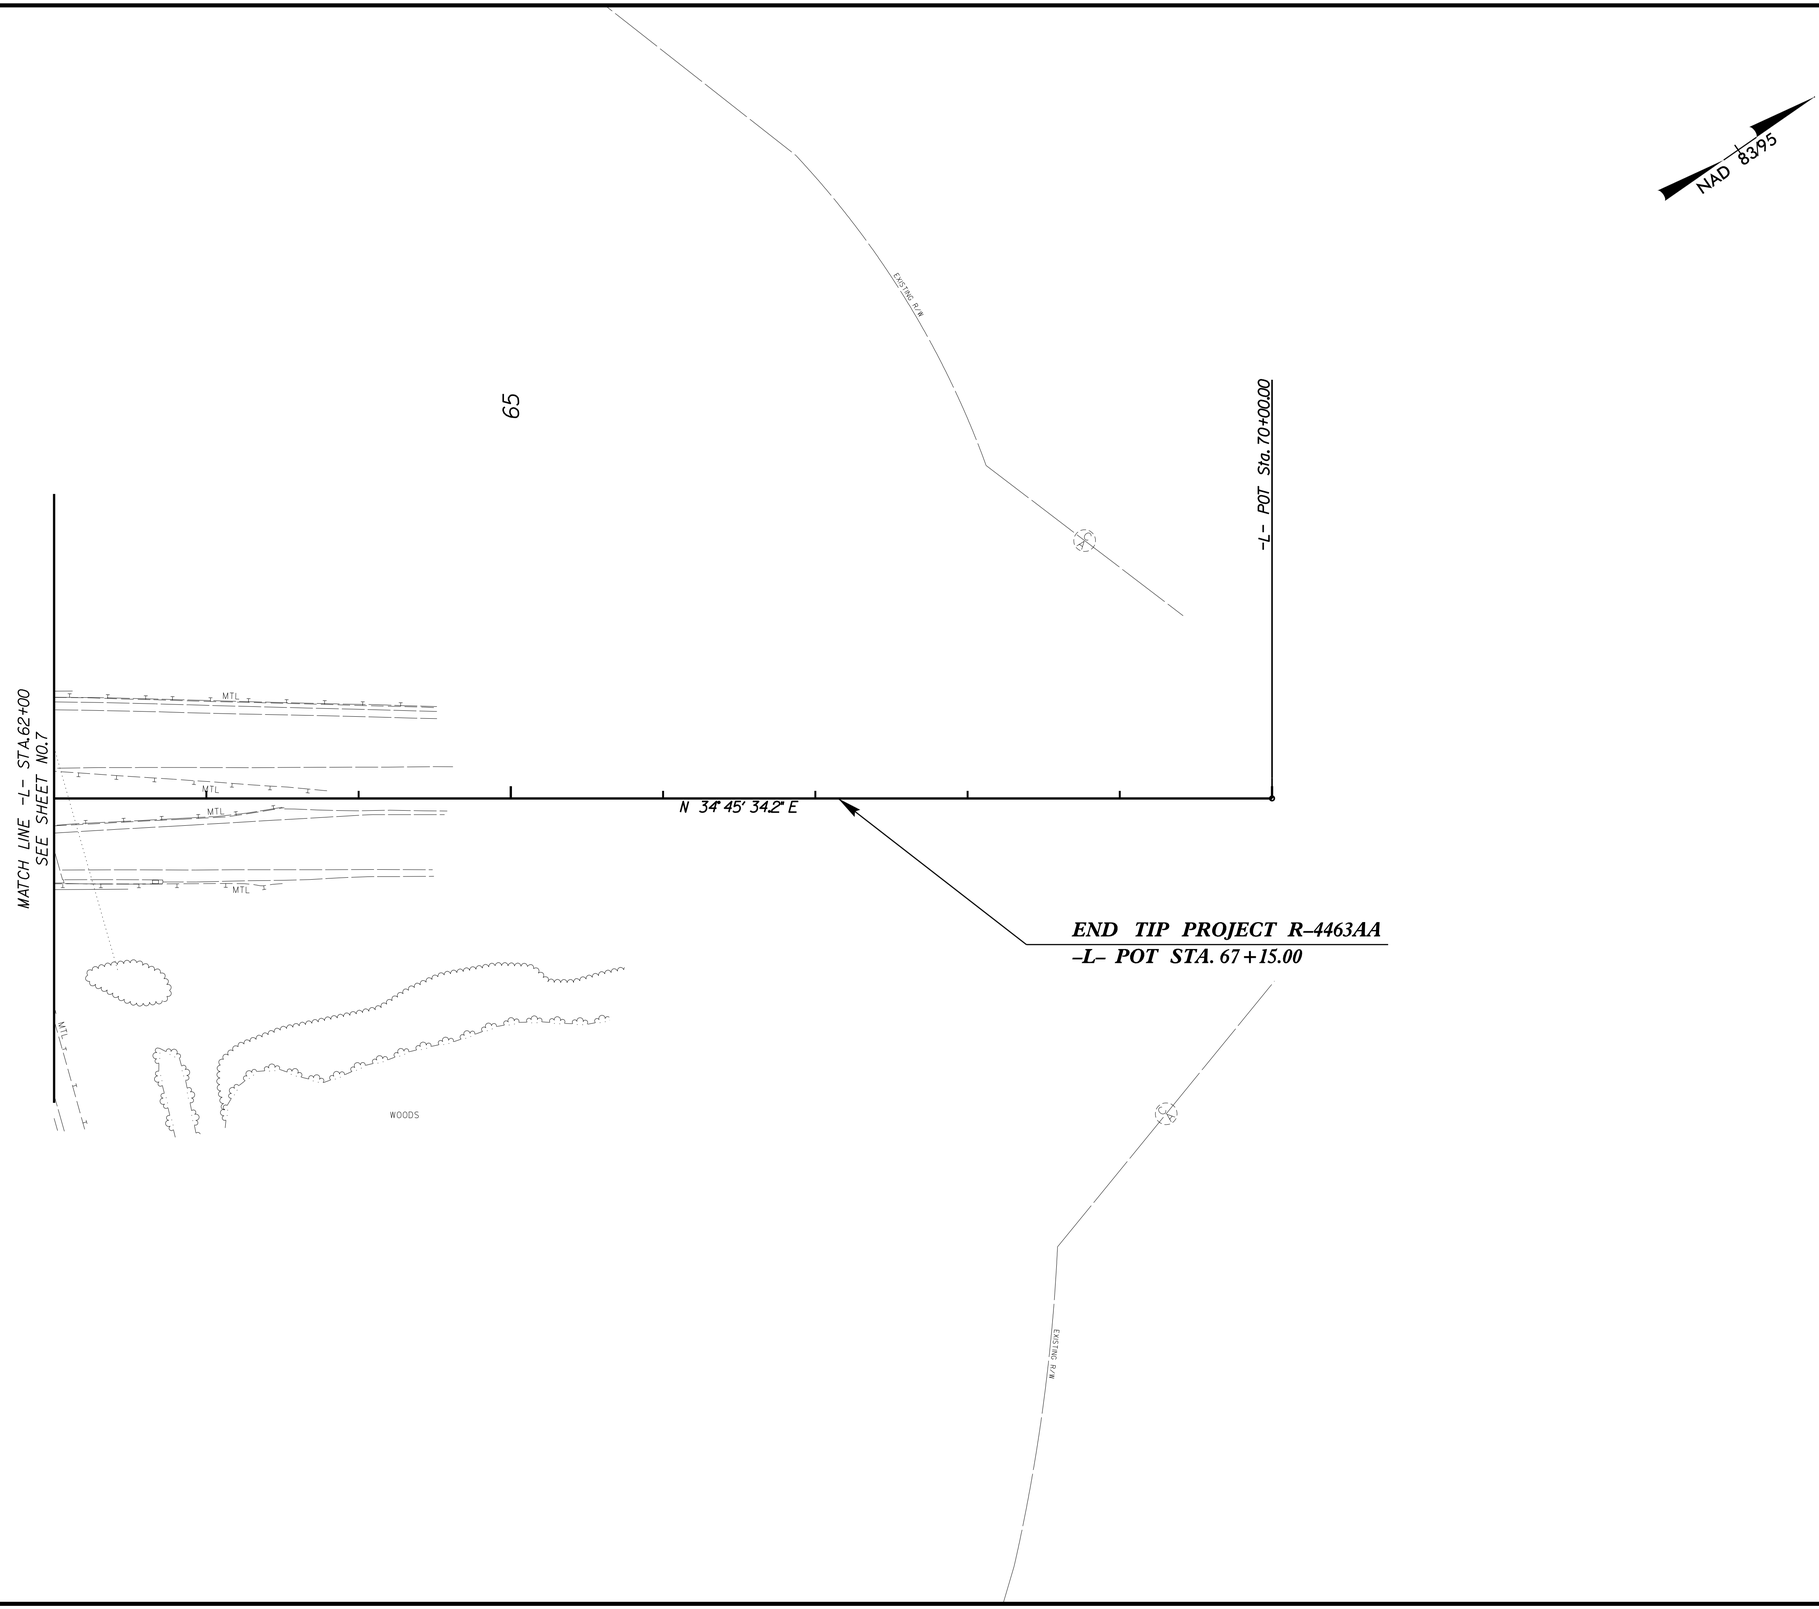

8/17/99

9/26/2014
S:\Contracts\proj\R4463AA-rdy-psh08.dgn