DocuSign Envelope ID: 51D3284E-35E1-450F-B753-52DD7C133ACA

09/08/99

TIP PROJECT: R-4463AA

CONTRACT: C203520

See Sheet 1A For Index of Sheets

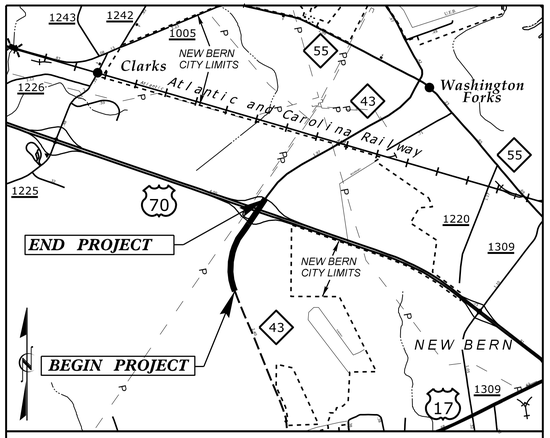

VICINITY MAP

STATE OF NORTH CAROLINA
DIVISION OF HIGHWAYS

CRAVEN COUNTY

STATE	STATE PROJECT REFERENCE NO.	SHEET NO.	TOTAL SHEETS
N.C.	R-4463AA	1	

STATE PROJ. NO.	F. A. PROJ. NO.	DESCRIPTION
35601.1.3		P.E.
35601.2.R3		R/W, UTL.
35601.3.R3		CONSTRUCTION

LOCATION: NC 43 CONNECTOR FROM SOUTH OF US 70 TO US 70

TYPE OF WORK: GRADING, DRAINAGE, AND PAVING

NAD 83/95

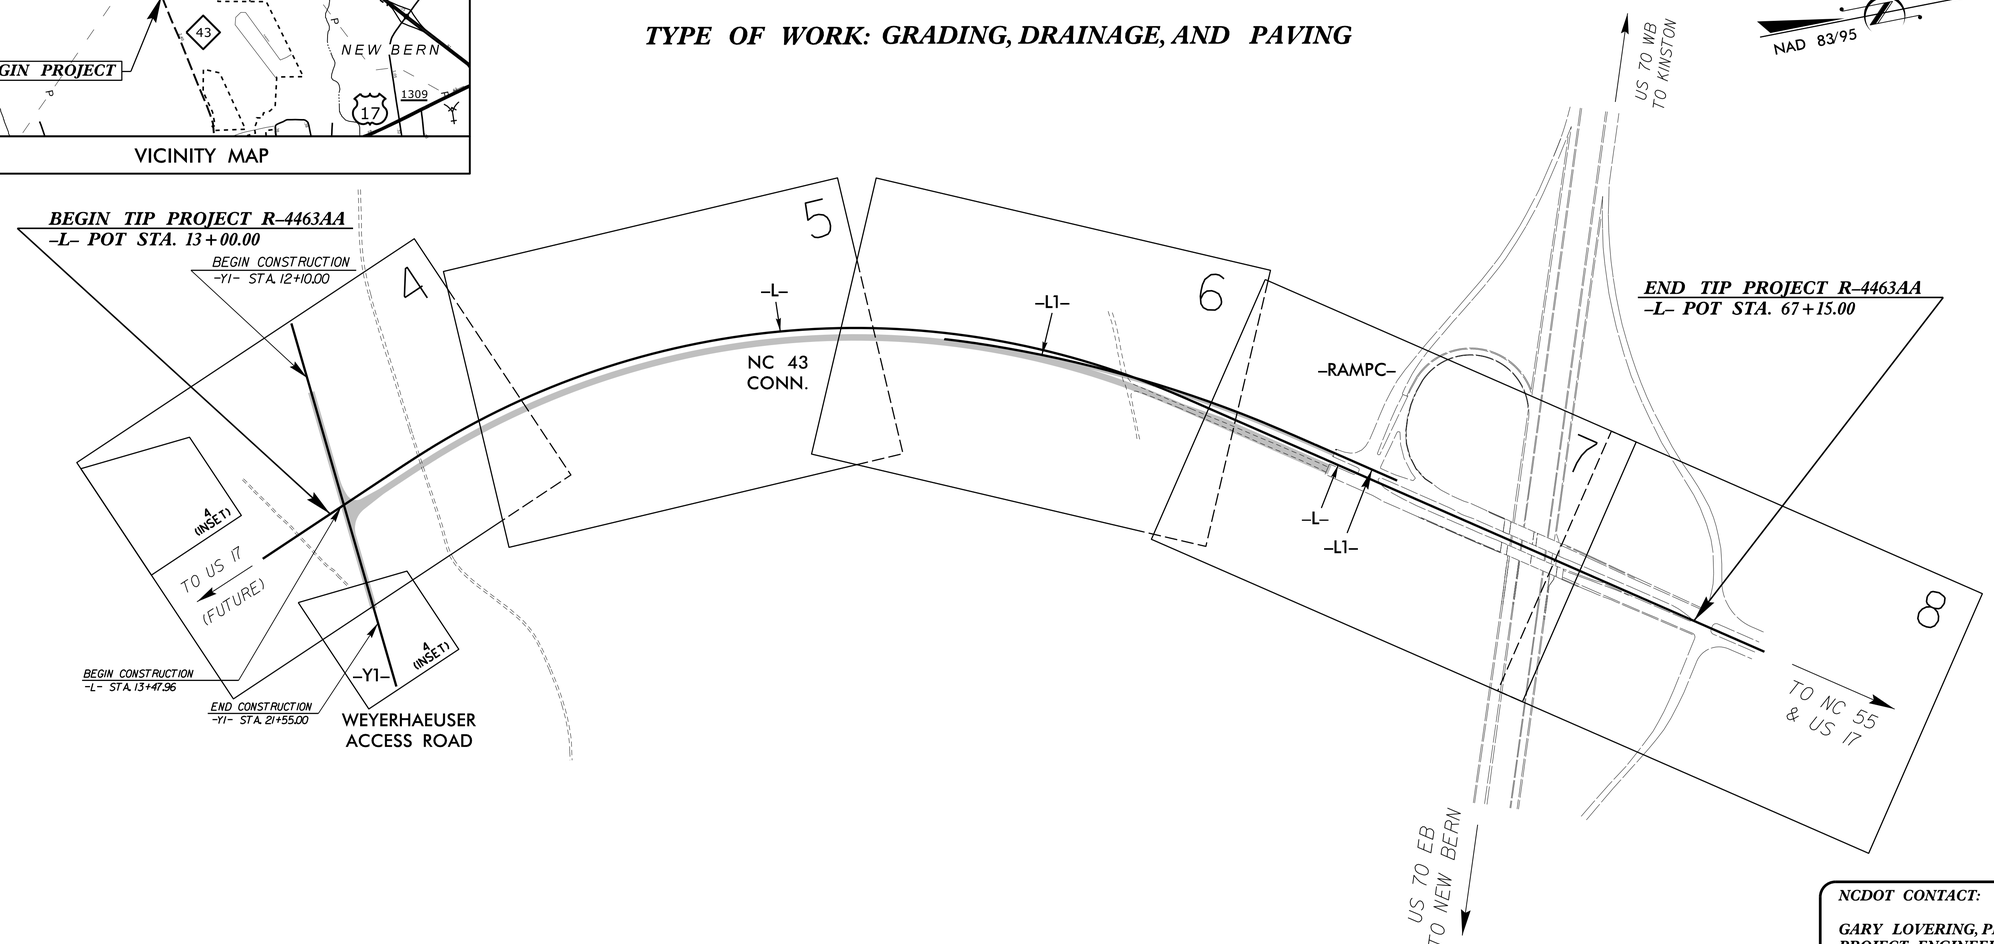

THIS IS A LIMITED CONTROLLED-ACCESS PROJECT WITH ACCESS BEING LIMITED TO POINTS AS SHOWN ON THE PLANS.

NCDOT CONTACT:

GARY LOVERING, PE
PROJECT ENGINEER
ROADWAY DESIGN UNIT

GRAPHIC SCALES

50 25 0 50 100
PLANS

50 25 0 50 100
PROFILE (HORIZONTAL)

10 5 0 10 20
PROFILE (VERTICAL)

DESIGN DATA

ADT 2015 = 0
ADT 2035 = 23,350
K = 9 %
D = 60 %
T = 5 % *
V = 60 MPH

* TTST = 2%, DUAL = 3%

FUNC CLASS = ARTERIAL
REGIONAL TIER

PROJECT LENGTH

LENGTH ROADWAY TIP PROJECT R-4463AA = 1.026 mi.

TOTAL LENGTH OF TIP PROJECT R-4463AA = 1.026 mi.

Prepared For:
DIVISION OF HIGHWAYS
1000 Birch Ridge Dr., Raleigh NC, 27610
By:
M A Engineering Consultants, Inc.
598 East Chatham Street - Suite 137
Cary, NC 27511
Phone: 919.297.0220 Fax: 919.297.0221
NC License: F-0160

2012 STANDARD SPECIFICATIONS

RIGHT OF WAY DATE:
AUGUST 15, 2014

LETTING DATE:
JANUARY 20, 2015

BURKE EVANS, PE
PROJECT ENGINEER

ROBERT W. PORTER, JR PE
PROJECT DESIGN ENGINEER

HYDRAULICS ENGINEER
DocuSigned by: Roger Weadon 10/17/2014 P.E.
0BC49F05504549A...
SIGNATURE:
NORTH CAROLINA PROFESSIONAL SEAL 21656 ENGINEER ROGER S. WEADON

ROADWAY DESIGN ENGINEER
DocuSigned by: Burke Evans 10/18/2014 P.E.
BC4AA220801453...
SIGNATURE:
NORTH CAROLINA PROFESSIONAL SEAL 19724 ENGINEER DAVID BURKE EVANS

STATE OF NORTH CAROLINA DEPARTMENT OF TRANSPORTATION

9/26/2014
F:\roadway\proj\R4463AA_rdy_tsh.dgn
3:23:50 PM