TIP NO.	SHEET NO.
R-4463AA	PMP-1A

APPROVED: DocuSigned by: Ayman Alquduwah F32AC5CAF965472...

DATE: 10/6/2014

SEAL

NORTH CAROLINA PROFESSIONAL ENGINEER SEAL 028387 AYMAN I. ALQUDWAH

STATE OF NORTH CAROLINA
DEPT. OF TRANSPORTATION
DIVISION OF HIGHWAYS
RALEIGH, N.C.

1-12

ENGLISH DETAIL DRAWING FOR
PAVEMENT MARKINGS
LANE DROPS

LANE DROP AT AN INTERSECTION

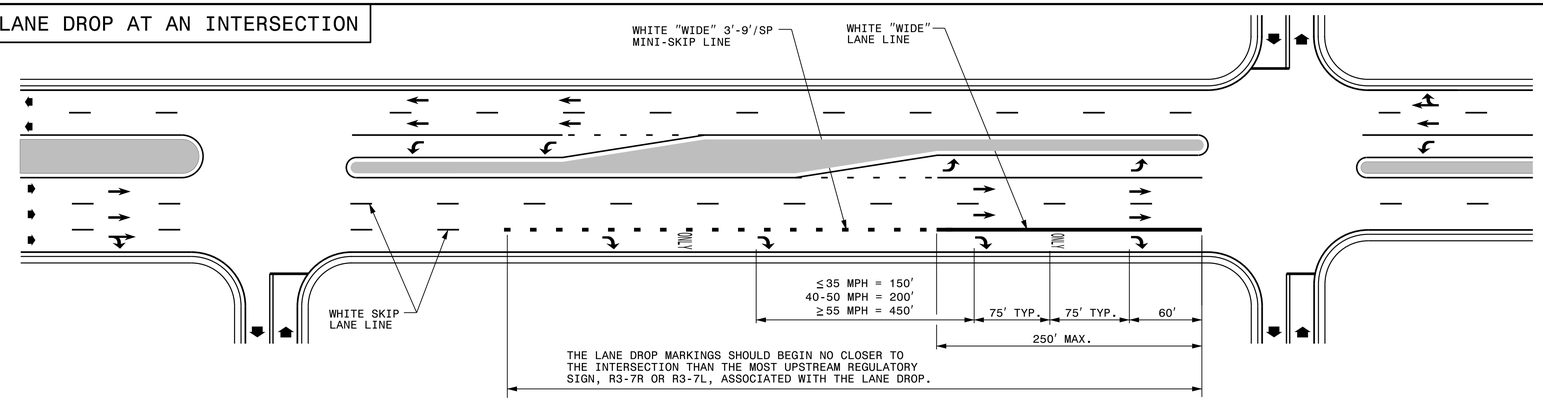

LANE DROP AT AN INTERSECTION WITH AN AUXILIARY LANE

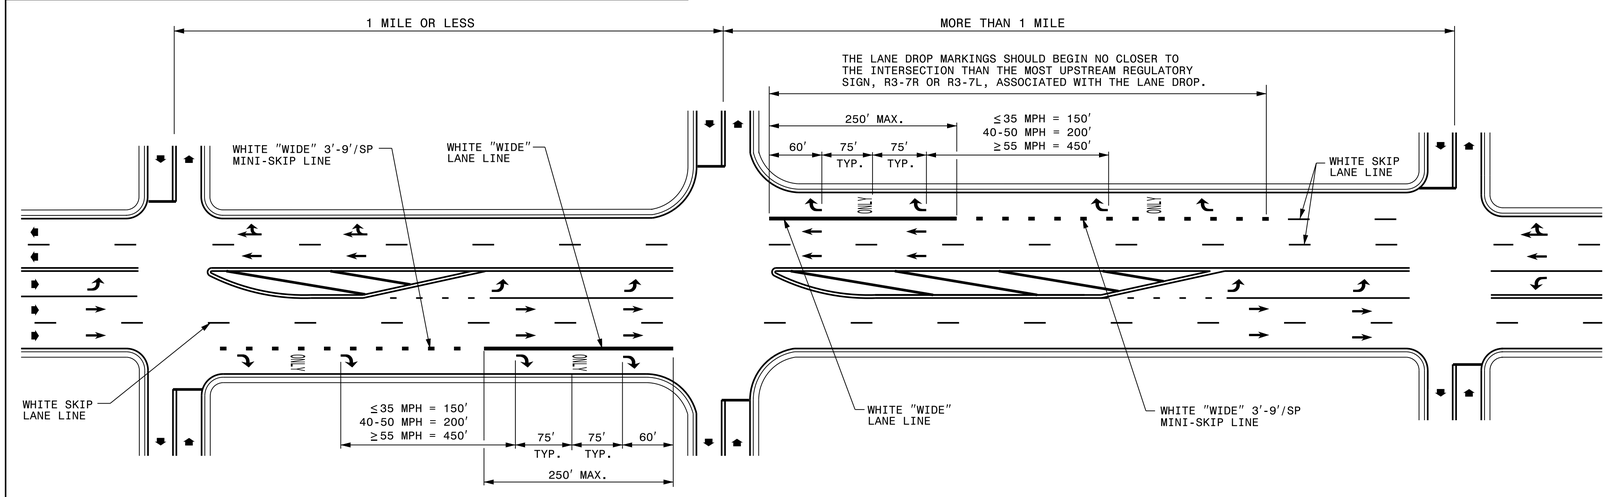

GENERAL NOTES:

1- USE THE GUIDANCE SHOWN ON THE ABOVE DETAILS IN CONJUNCTION WITH INTERSECTION GUIDANCE SHOWN ON ROADWAY STANDARD DRAWING 1205.04.

2- LANE LINES INDICATED AS "WIDE" SHALL BE AT LEAST TWICE THE WIDTH OF THE NORMAL LINE.

LEGEND

W = WIDTH OF TRAVEL LANE

DIRECTION OF TRAFFIC FLOW

ONLY PAVEMENT MARKING SYMBOLS & CHARACTERS

SHEET 1 OF 3

1205D06

STATE OF NORTH CAROLINA
DEPT. OF TRANSPORTATION
DIVISION OF HIGHWAYS
RALEIGH, N.C.

1-12

ENGLISH DETAIL DRAWING FOR
PAVEMENT MARKINGS
LANE DROPS

SHEET 1 OF 3

1205D06

REVISED PAVEMENT MARKING ROADWAY STANDARD DRAWING

06-OCT-2014 06:32
P:\TIPProjects-R\R4463AA\Traffic\Signing\CADD\Pmp\r4463aa_pmp_title.dgn
meaton AT TE274922