TIP NO.	SHEET NO.
R-4463AA	PMP-3

APPROVED: DocuSigned by: Ayman Alqudwah 732AC5CAF985472...

DATE: 9/23/2014

SEAL

NORTH CAROLINA PROFESSIONAL SEAL 028387 ENGINEER AYMAN I. ALQUDWAH

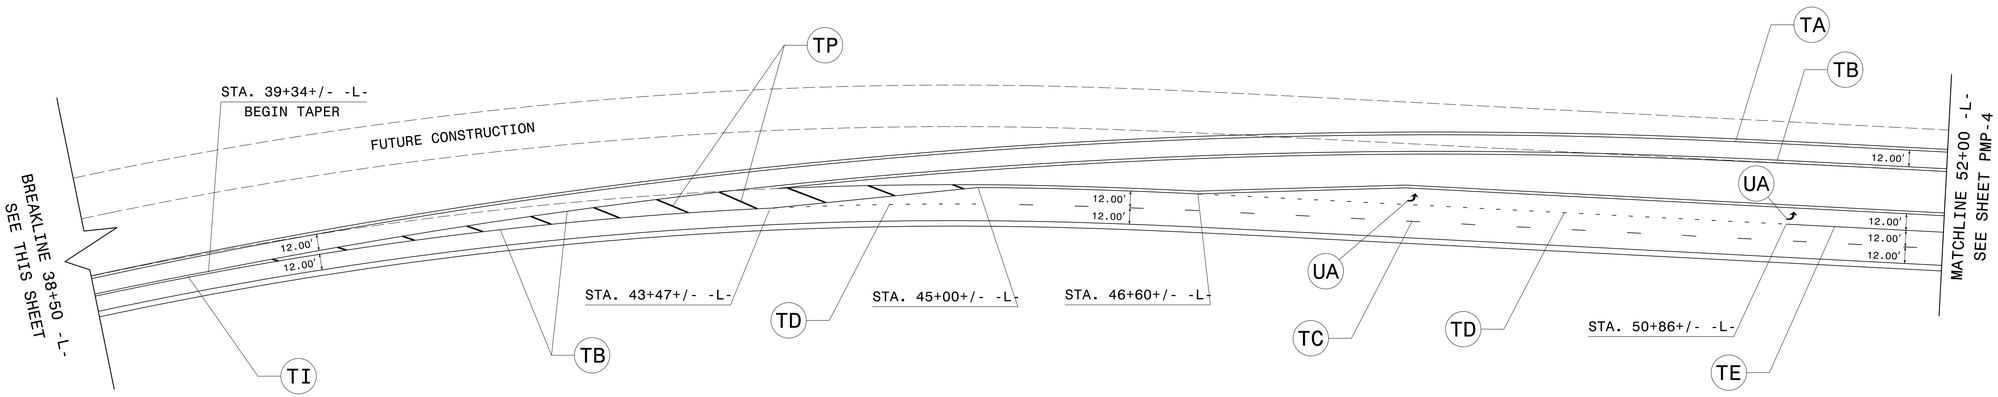

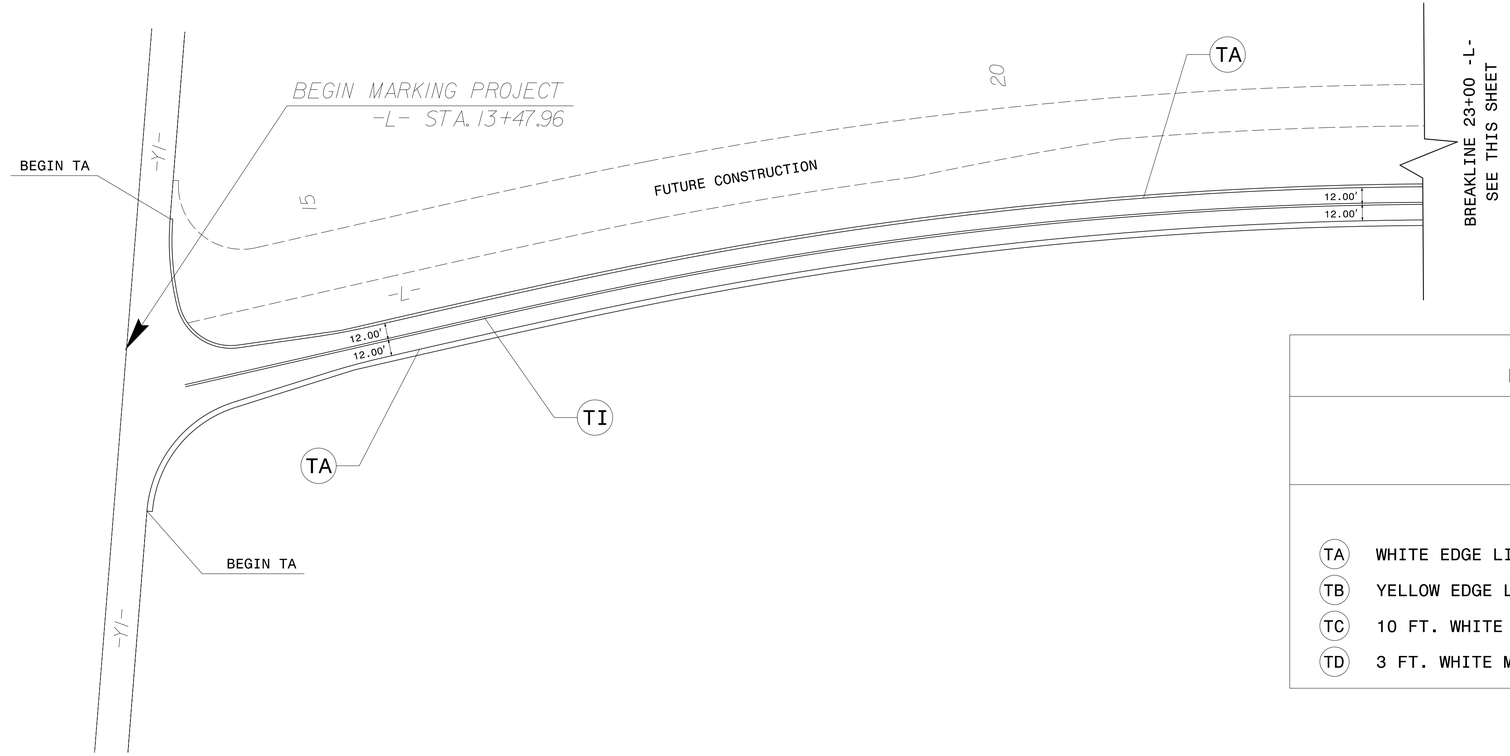

SYMBOL AND PAVEMENT MARKING LEGEND

UA LEFT TURN ARROW

THERMOPLASTIC

TA	WHITE EDGE LINE (4")	TE	WHITE SOLID LANE LINE (4")
TB	YELLOW EDGE LINE (4")	TI	YELLOW DOUBLE CENTER (4")
TC	10 FT. WHITE SKIP (4")	TO	WHITE DIAGONAL (8")
TD	3 FT. WHITE MINISKIP (4")	TP	YELLOW DIAGONAL (8")

PROPOSED PAVEMENT MARKINGS

9/8/2014
P:\TIPProjects-R\R4463AA\Traffic\Signing\CADD\Pmp\R4463AA_pmp_pshl.dgn
User:meaton