TIP NO.	SHEET NO.
R-4463AA	PMP-4

APPROVED: DocuSigned by: Ayman Aloudwah F32AC8CAF985472... 9/23/2014

DATE:

SEAL

NORTH CAROLINA PROFESSIONAL SEAL 028387 ENGINEER AYMAN I. ALOUDWAH

SYMBOL AND PAVEMENT MARKING LEGEND

UA LEFT TURN ARROW

UB RIGHT TURN ARROW

UC STRAIGHT ARROW

UN 24" YIELD LINE TRIANGLE

ONLY UI ALPHANUMERIC CHARACTER

THERMOPLASTIC

T2 WHITE STOPBAR (24")

T8 2 FT. WHITE MINISKIP (4")

TA WHITE EDGE LINE (4")

TB YELLOW EDGE LINE (4")

TC 10 FT. WHITE SKIP (4")

TD 3 FT. WHITE MINISKIP (4")

TE WHITE SOLID LANE LINE (4")

TO WHITE DIAGONAL (8")

COLD APPLIED PLASTIC

CB YELLOW EDGE LINE (4")

CD 3 FT. WHITE MINISKIP (4")

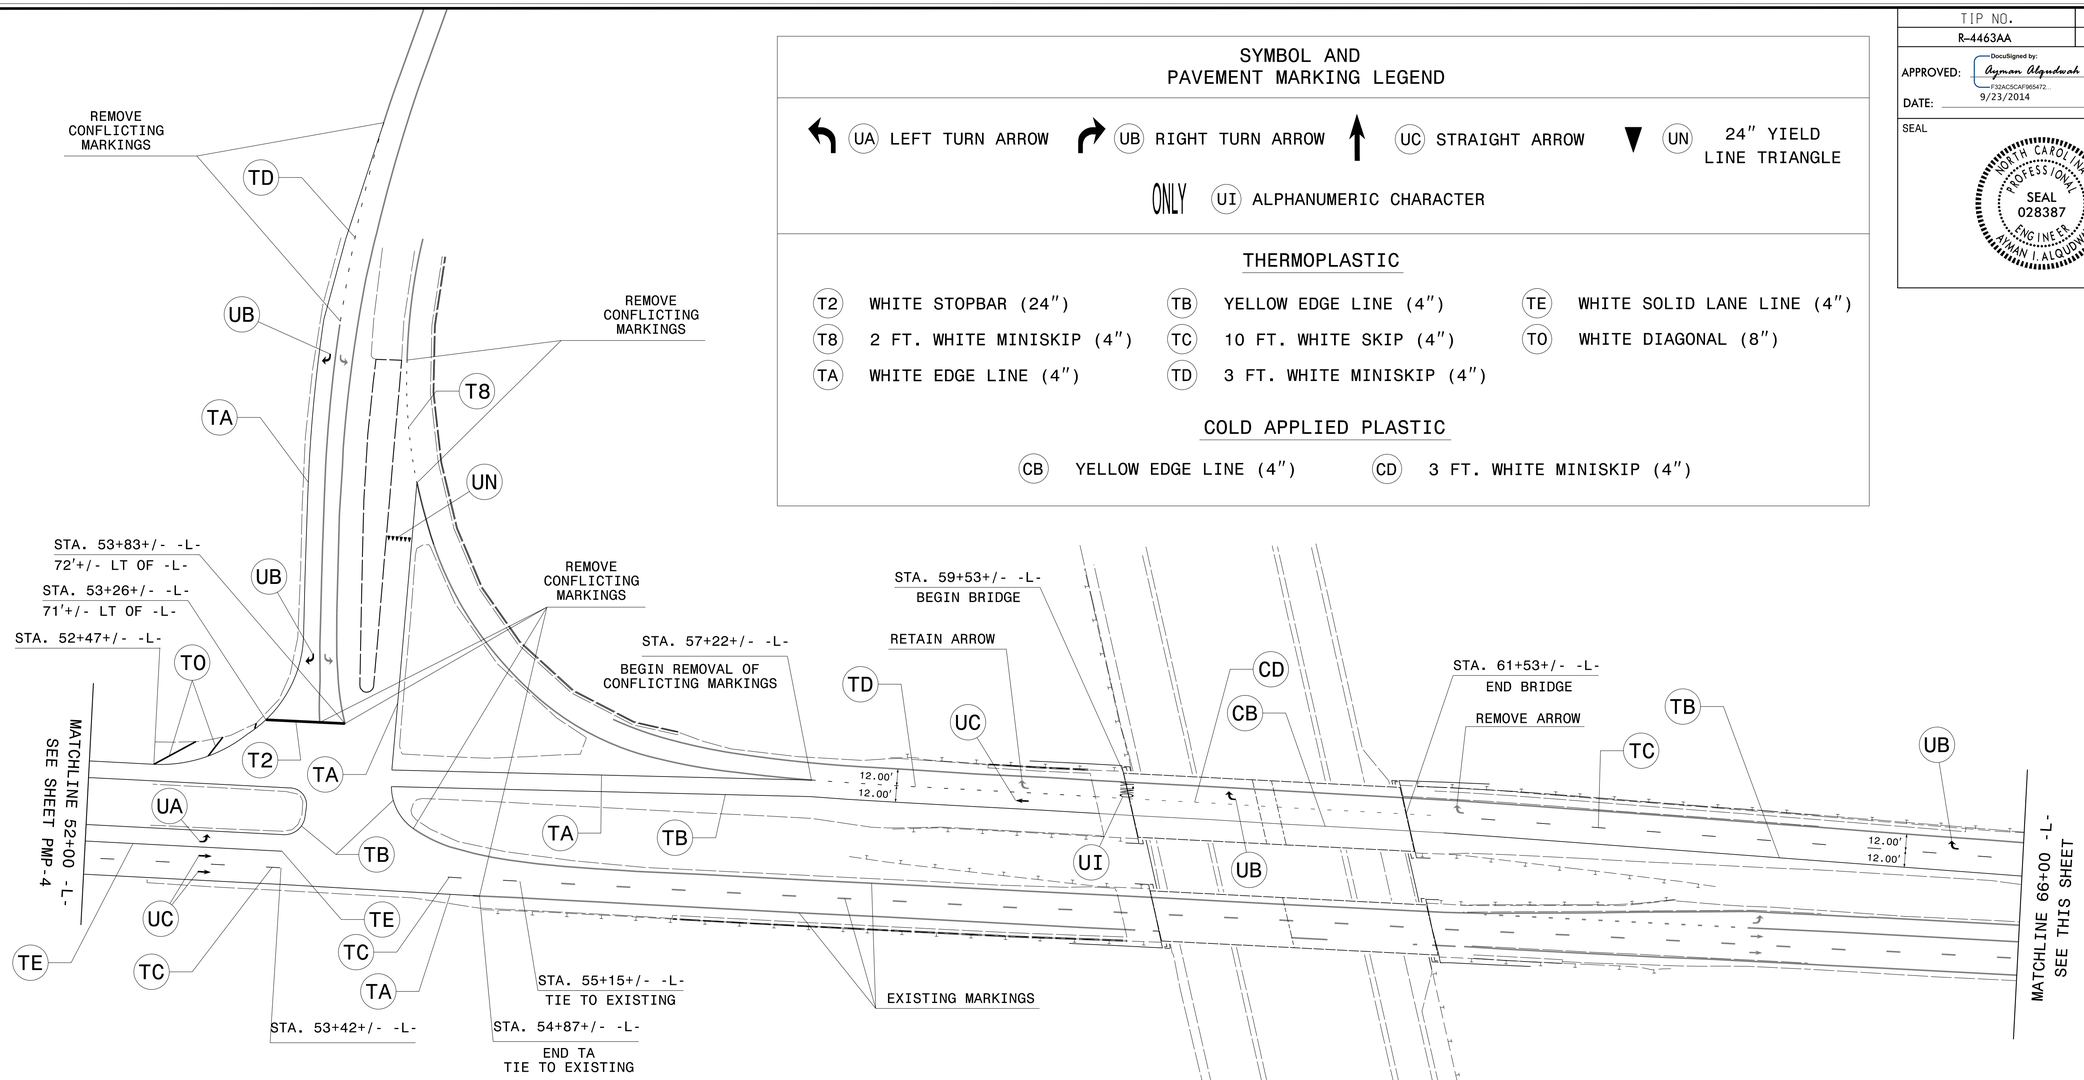

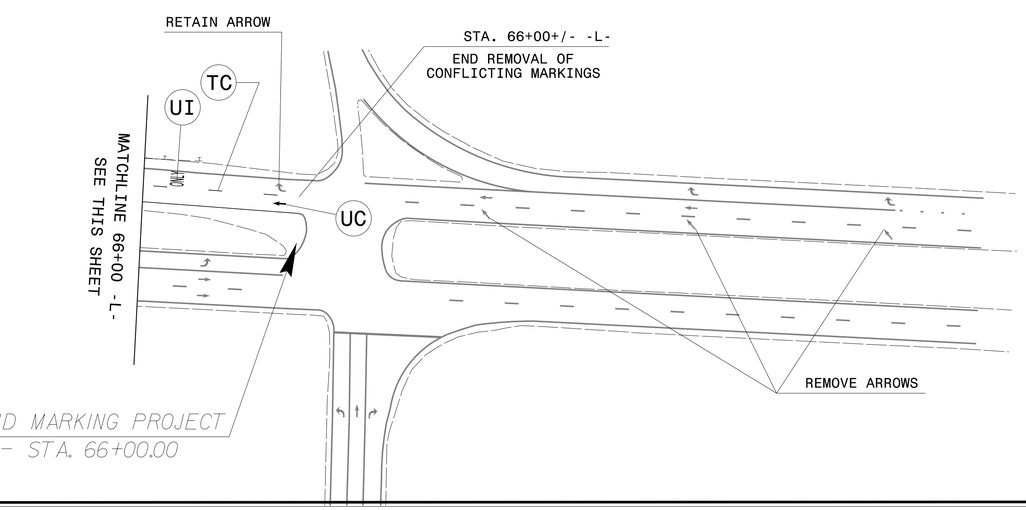

EXISTING AND PROPOSED PAVEMENT MARKINGS

9/8/2014
P:\TIPProjects-R\R4463AA\Traffic\Signing\CADD\Pmp\R4463AA_pmp_psh2.dgn
User-meston