PROJECT REFERENCE NO.	SHEET NO.
R-4463AA	EC-4/CONST.4
R/W SHEET NO.	
ROADWAY DESIGN ENGINEER	HYDRAULICS ENGINEER

CLEARING AND GRUBBING
EROSION CONTROL FOR
CONSTRUCTION SHEET 4

NOTE:
PLACE TEMPORARY ROCK SEDIMENT DAMS TYPE – B AND TEMPORARY ROCK SILT CHECKS TYPE – A AT DRAINAGE OUTLETS.

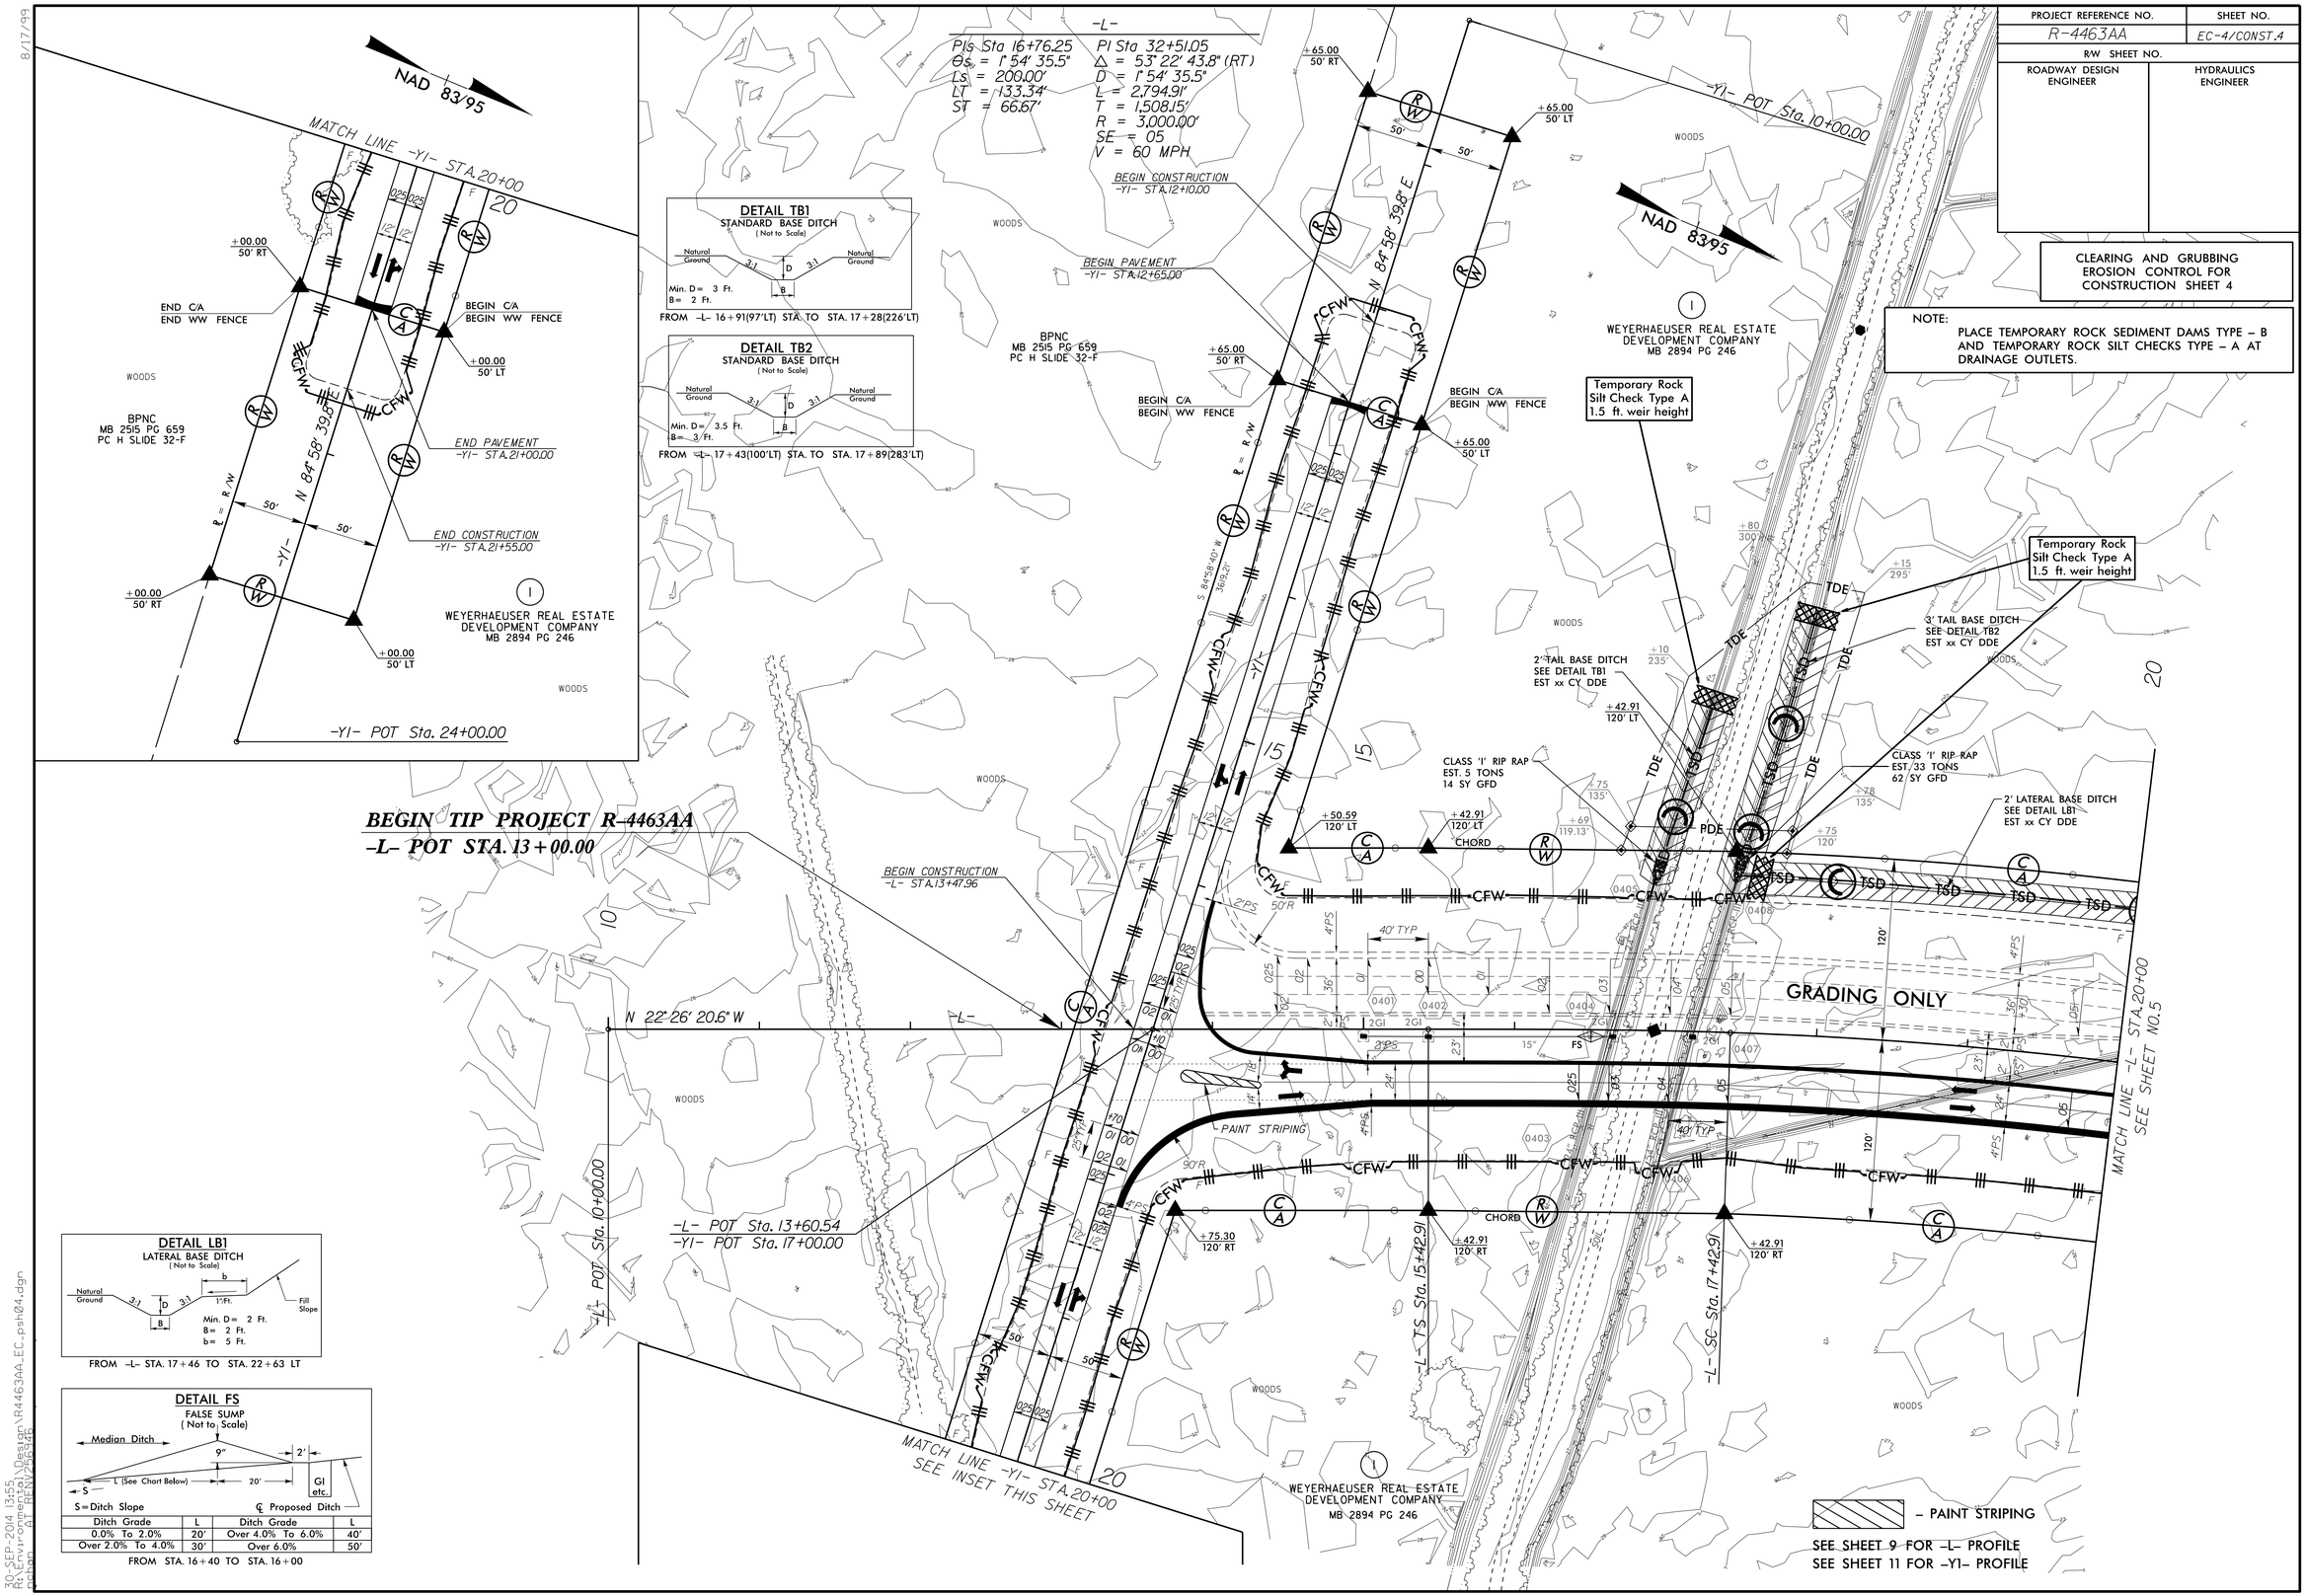

8/17/99

30-SEP-2014 13:55
R:\Environmental\Design\R4463AA_EC_psh04.dgn
pcoon