PROJECT REFERENCE NO.	SHEET NO.
R-4463AA	EC-7/CONST.7
R/W SHEET NO.	
ROADWAY DESIGN ENGINEER	HYDRAULICS ENGINEER

CLEARING AND GRUBBING
EROSION CONTROL FOR
CONSTRUCTION SHEET 7

NOTE:
PLACE TEMPORARY ROCK SEDIMENT DAMS TYPE – B AND TEMPORARY ROCK SILT CHECKS TYPE – A AT DRAINAGE OUTLETS.

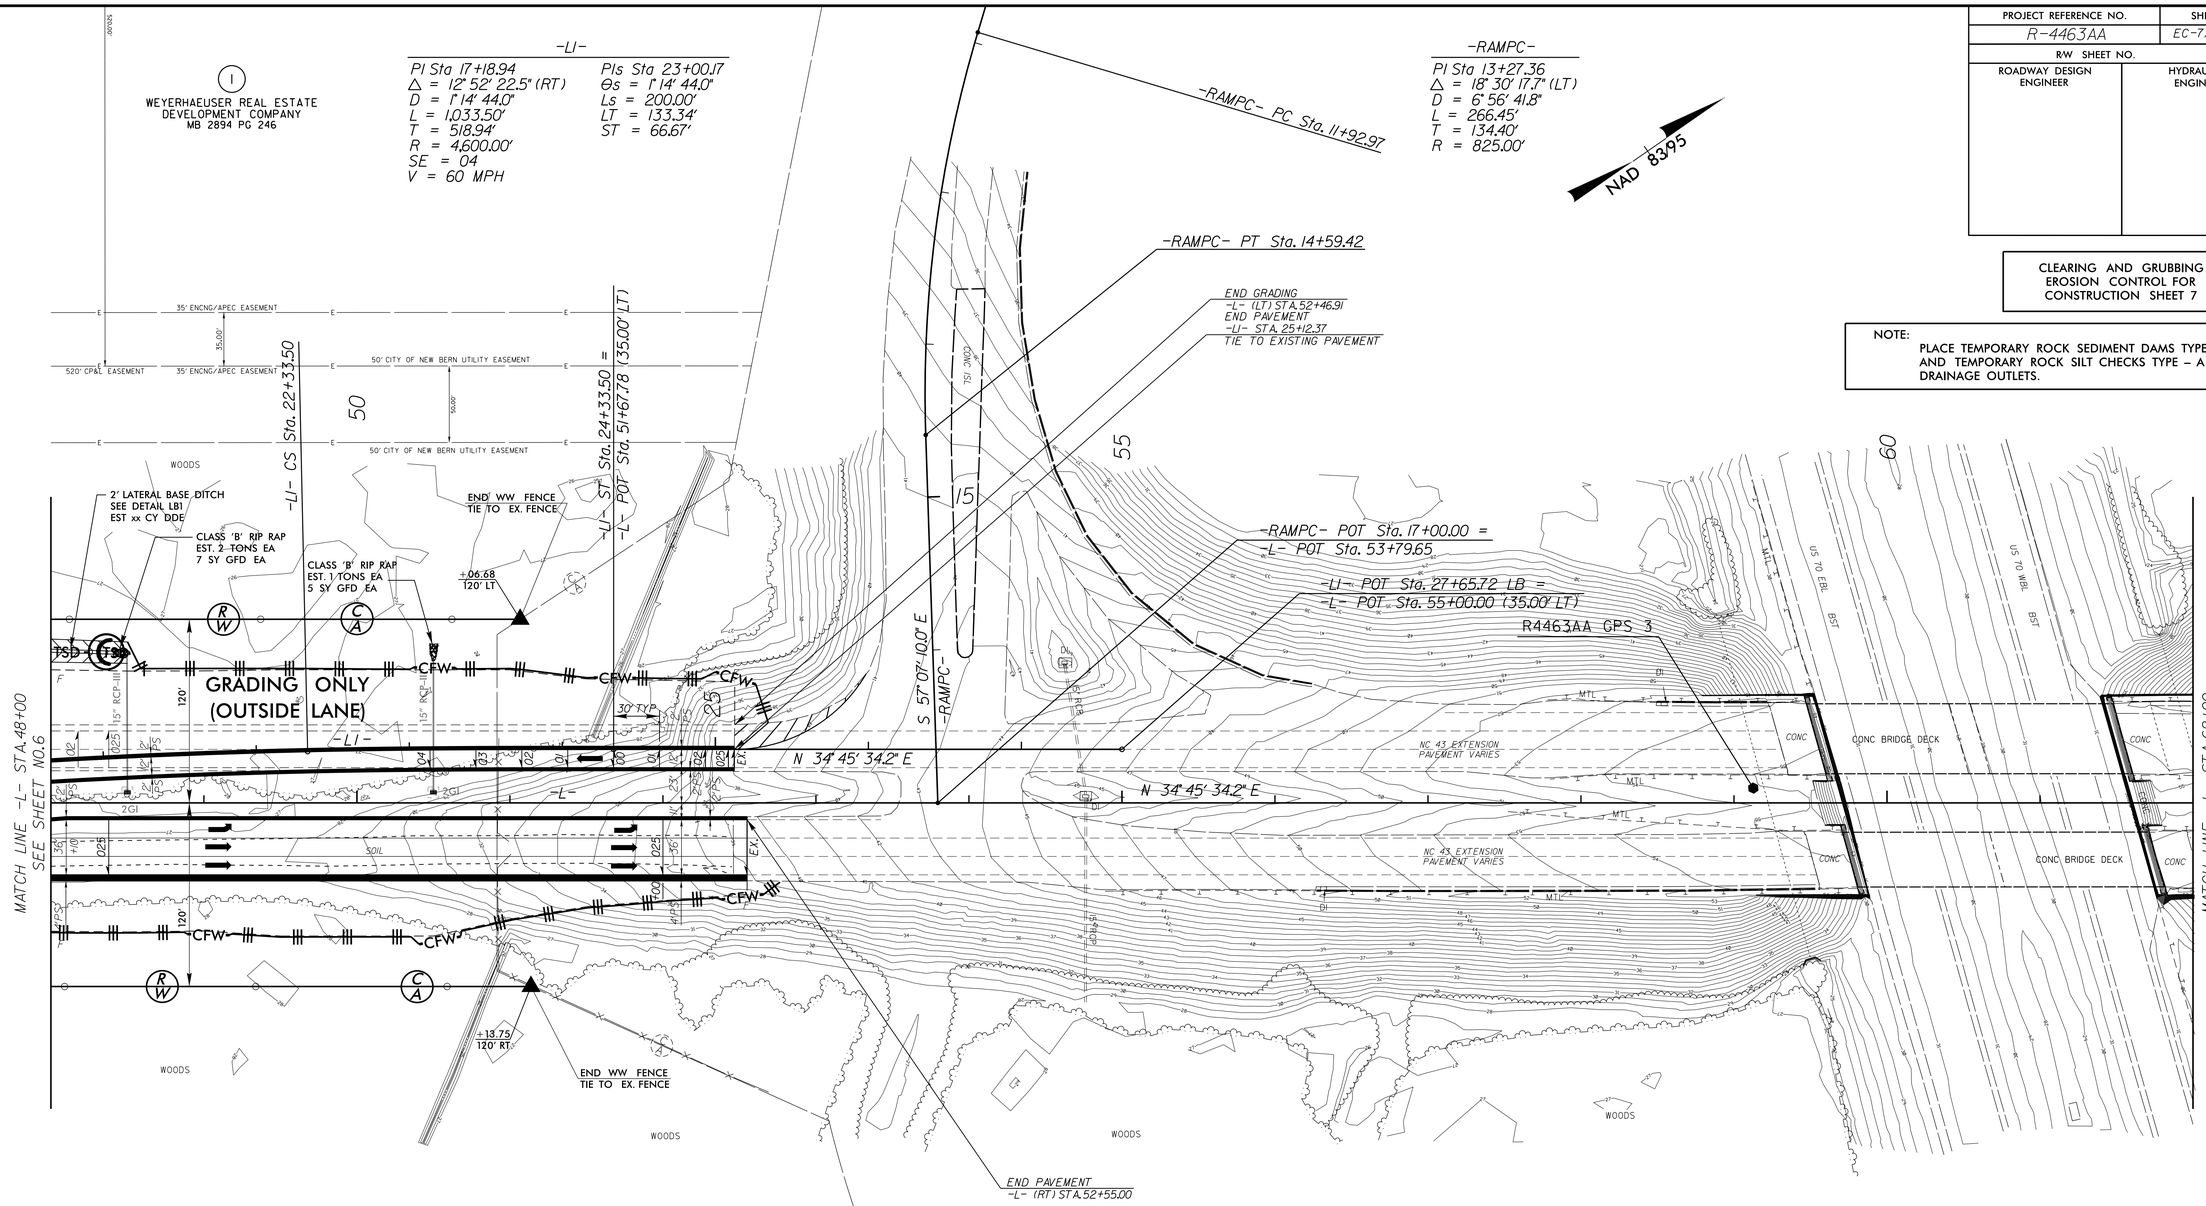

DETAIL LB1
LATERAL BASE DITCH
(Not to Scale)

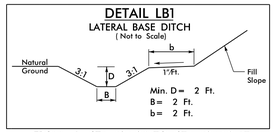

FROM -L- STA. 43+84 TO STA. 48+50 LT

– PAINT STRIPING

SEE SHEET 10 FOR -L- PROFILE
SEE SHEET 11 FOR -L1- PROFILE

8/17/99
30-SEP-2014 14:20
R:\Environmental\Drawings\R4463AA_EC_psh07.dgn
Roger Rhew/26016