PROJECT REFERENCE NO.	SHEET NO.
R-4463AA	EC-13/CONST.8
R/W SHEET NO.	
ROADWAY DESIGN ENGINEER	HYDRAULICS ENGINEER

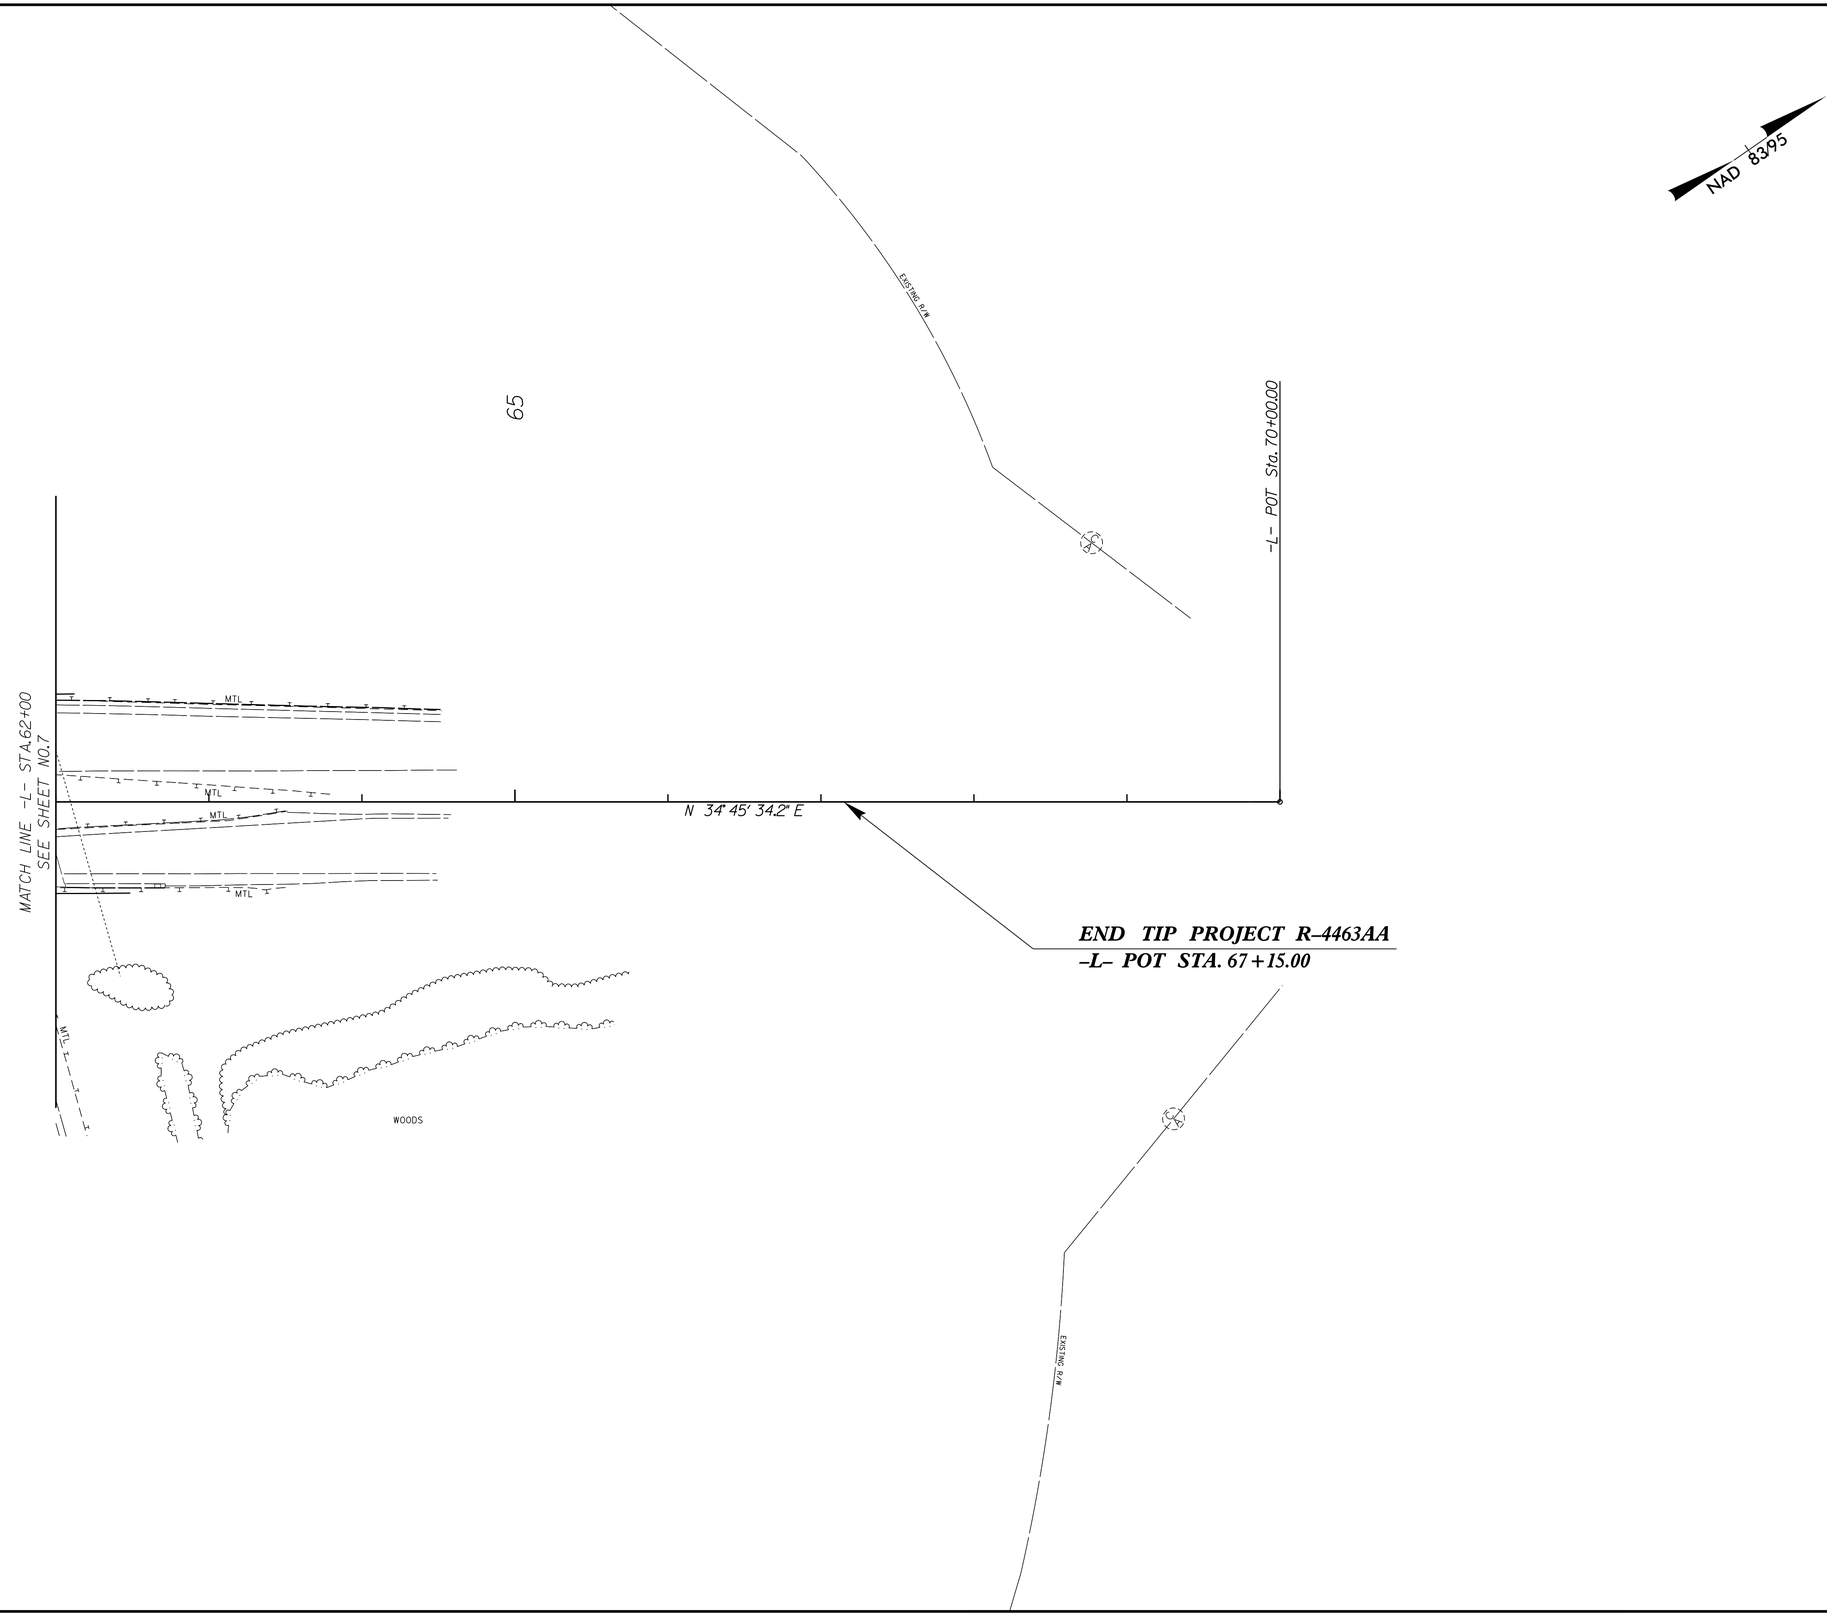

8/17/99

30-SEP-2014 14:31
R:\Environmental\Design\R4463AA_EC_psh08.dgn
pcopen