DocuSign Envelope ID: B24FF6DF-39D4-42FC-95C6-7C3BB87DD1F3

BM #2
-RP- STA 9+73.83 (230.35' RT)
ELEV = 726.08'

Kimley»Horn ©2014
P.O. BOX 33068 • RALEIGH, N.C. 27636-3068

RIGHT-OF-WAY REV.
CONST. REV.

PROJECT REFERENCE NO.	SHEET NO.
B-5119	7

ROADWAY DESIGN ENGINEER
NORTH CAROLINA PROFESSIONAL SEAL 033167 ENGINEER JAMES J. HAGE
DocuSign Envelope: Jason Pace 12/2/2014
7FF73A34E03B47C...

HYDRAULICS ENGINEER
NORTH CAROLINA PROFESSIONAL SEAL 026480 ENGINEER LARRY D. ROBINSON, JR.
DocuSign Envelope: 12/2/2014
CE17B297105643E...

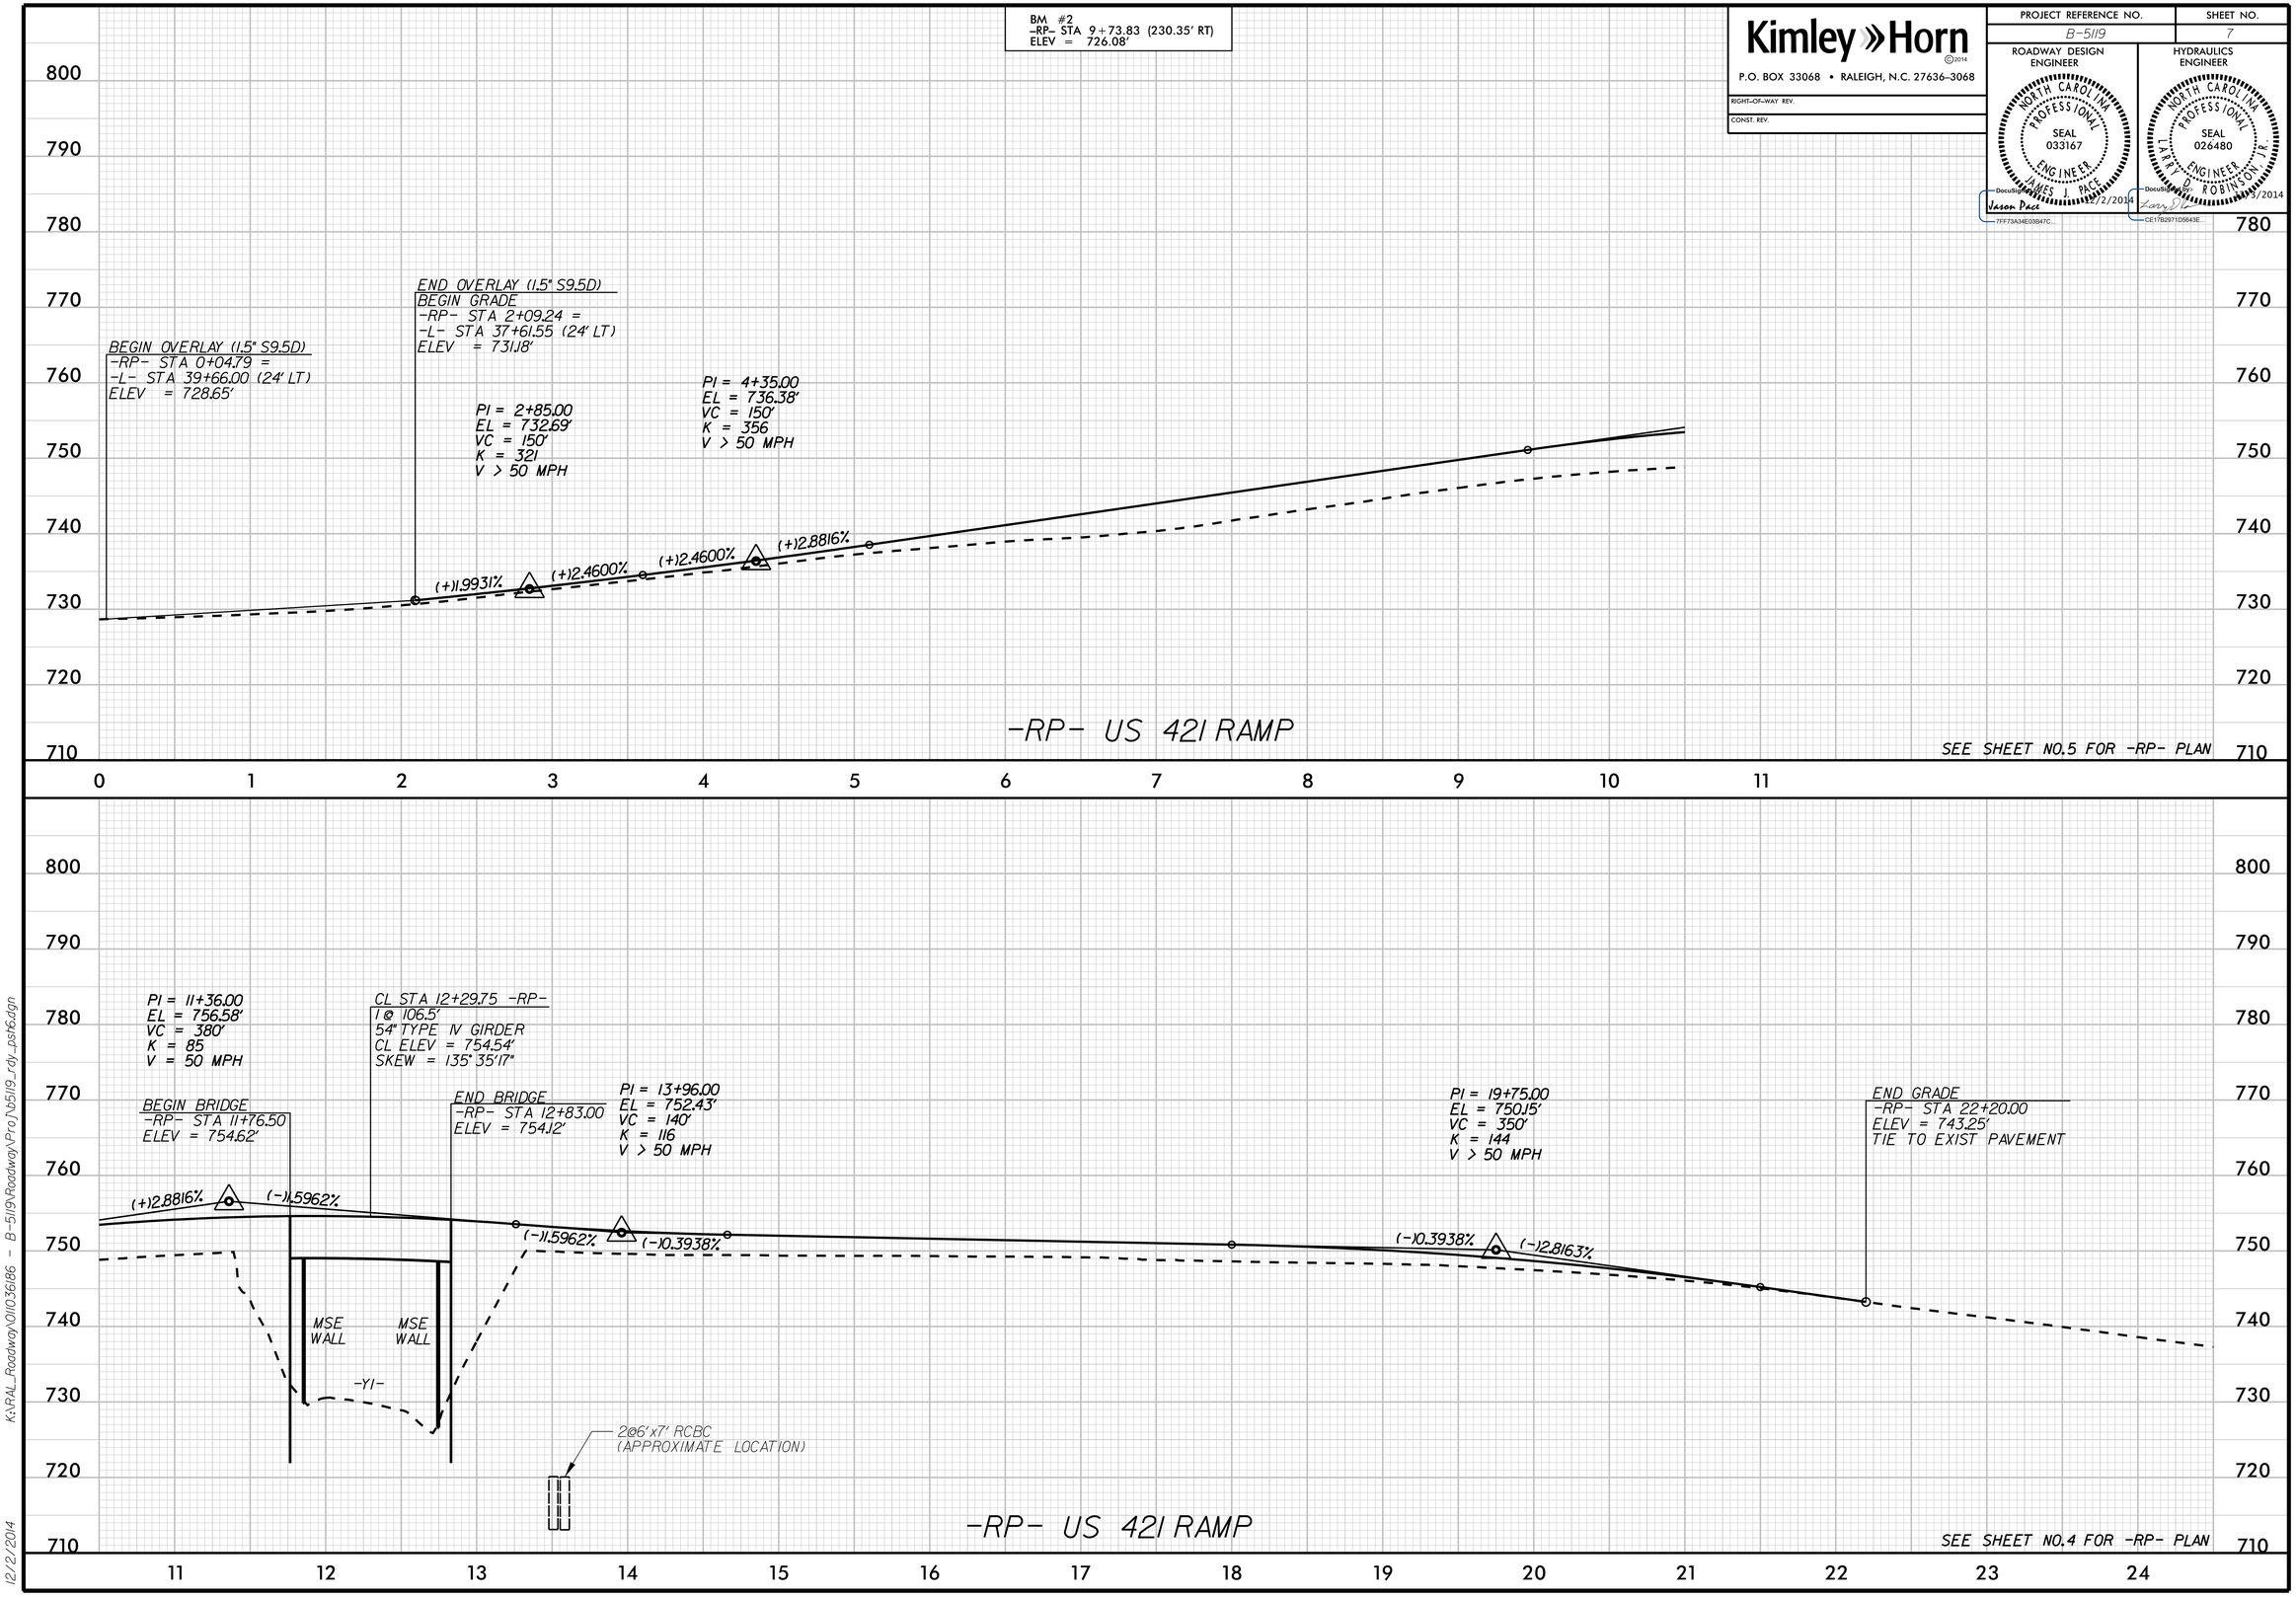

K:\RAL_Roadway\011036186 - B-5119\Roadway\Proj\b5119_rdy_pst6.dgn
12/2/2014