DocuSign Envelope ID: B24FF6DF-39D4-42FC-95C6-7C3BB87DD1F3

PROJECT REFERENCE NO.	SHEET NO.
B-5119	2B-1
R/W SHEET NO.	

ROADWAY DESIGN ENGINEER

NORTH CAROLINA PROFESSIONAL SEAL 033167 ENGINEER JAMES J. PACE

DocuSigned by: Jason Pace 7FF73A34E03B47C... 12/2/2014

HYDRAULICS ENGINEER

NORTH CAROLINA PROFESSIONAL SEAL 026480 ENGINEER LARRY W. ROBINSON, JR.

DocuSigned by: Larry Robinson C51F6993F5964EF... 12/2/2014

Kimley»Horn

-DET1-

PI Sta 3+97.55
Δ = 8° 53' 48.1" (LT)
D = 6° 44' 26.4"
L = 131.99'
T = 66.13'
R = 850.00'
DS = 50 MPH
SE = 0.06
R0 = SEE PLANS

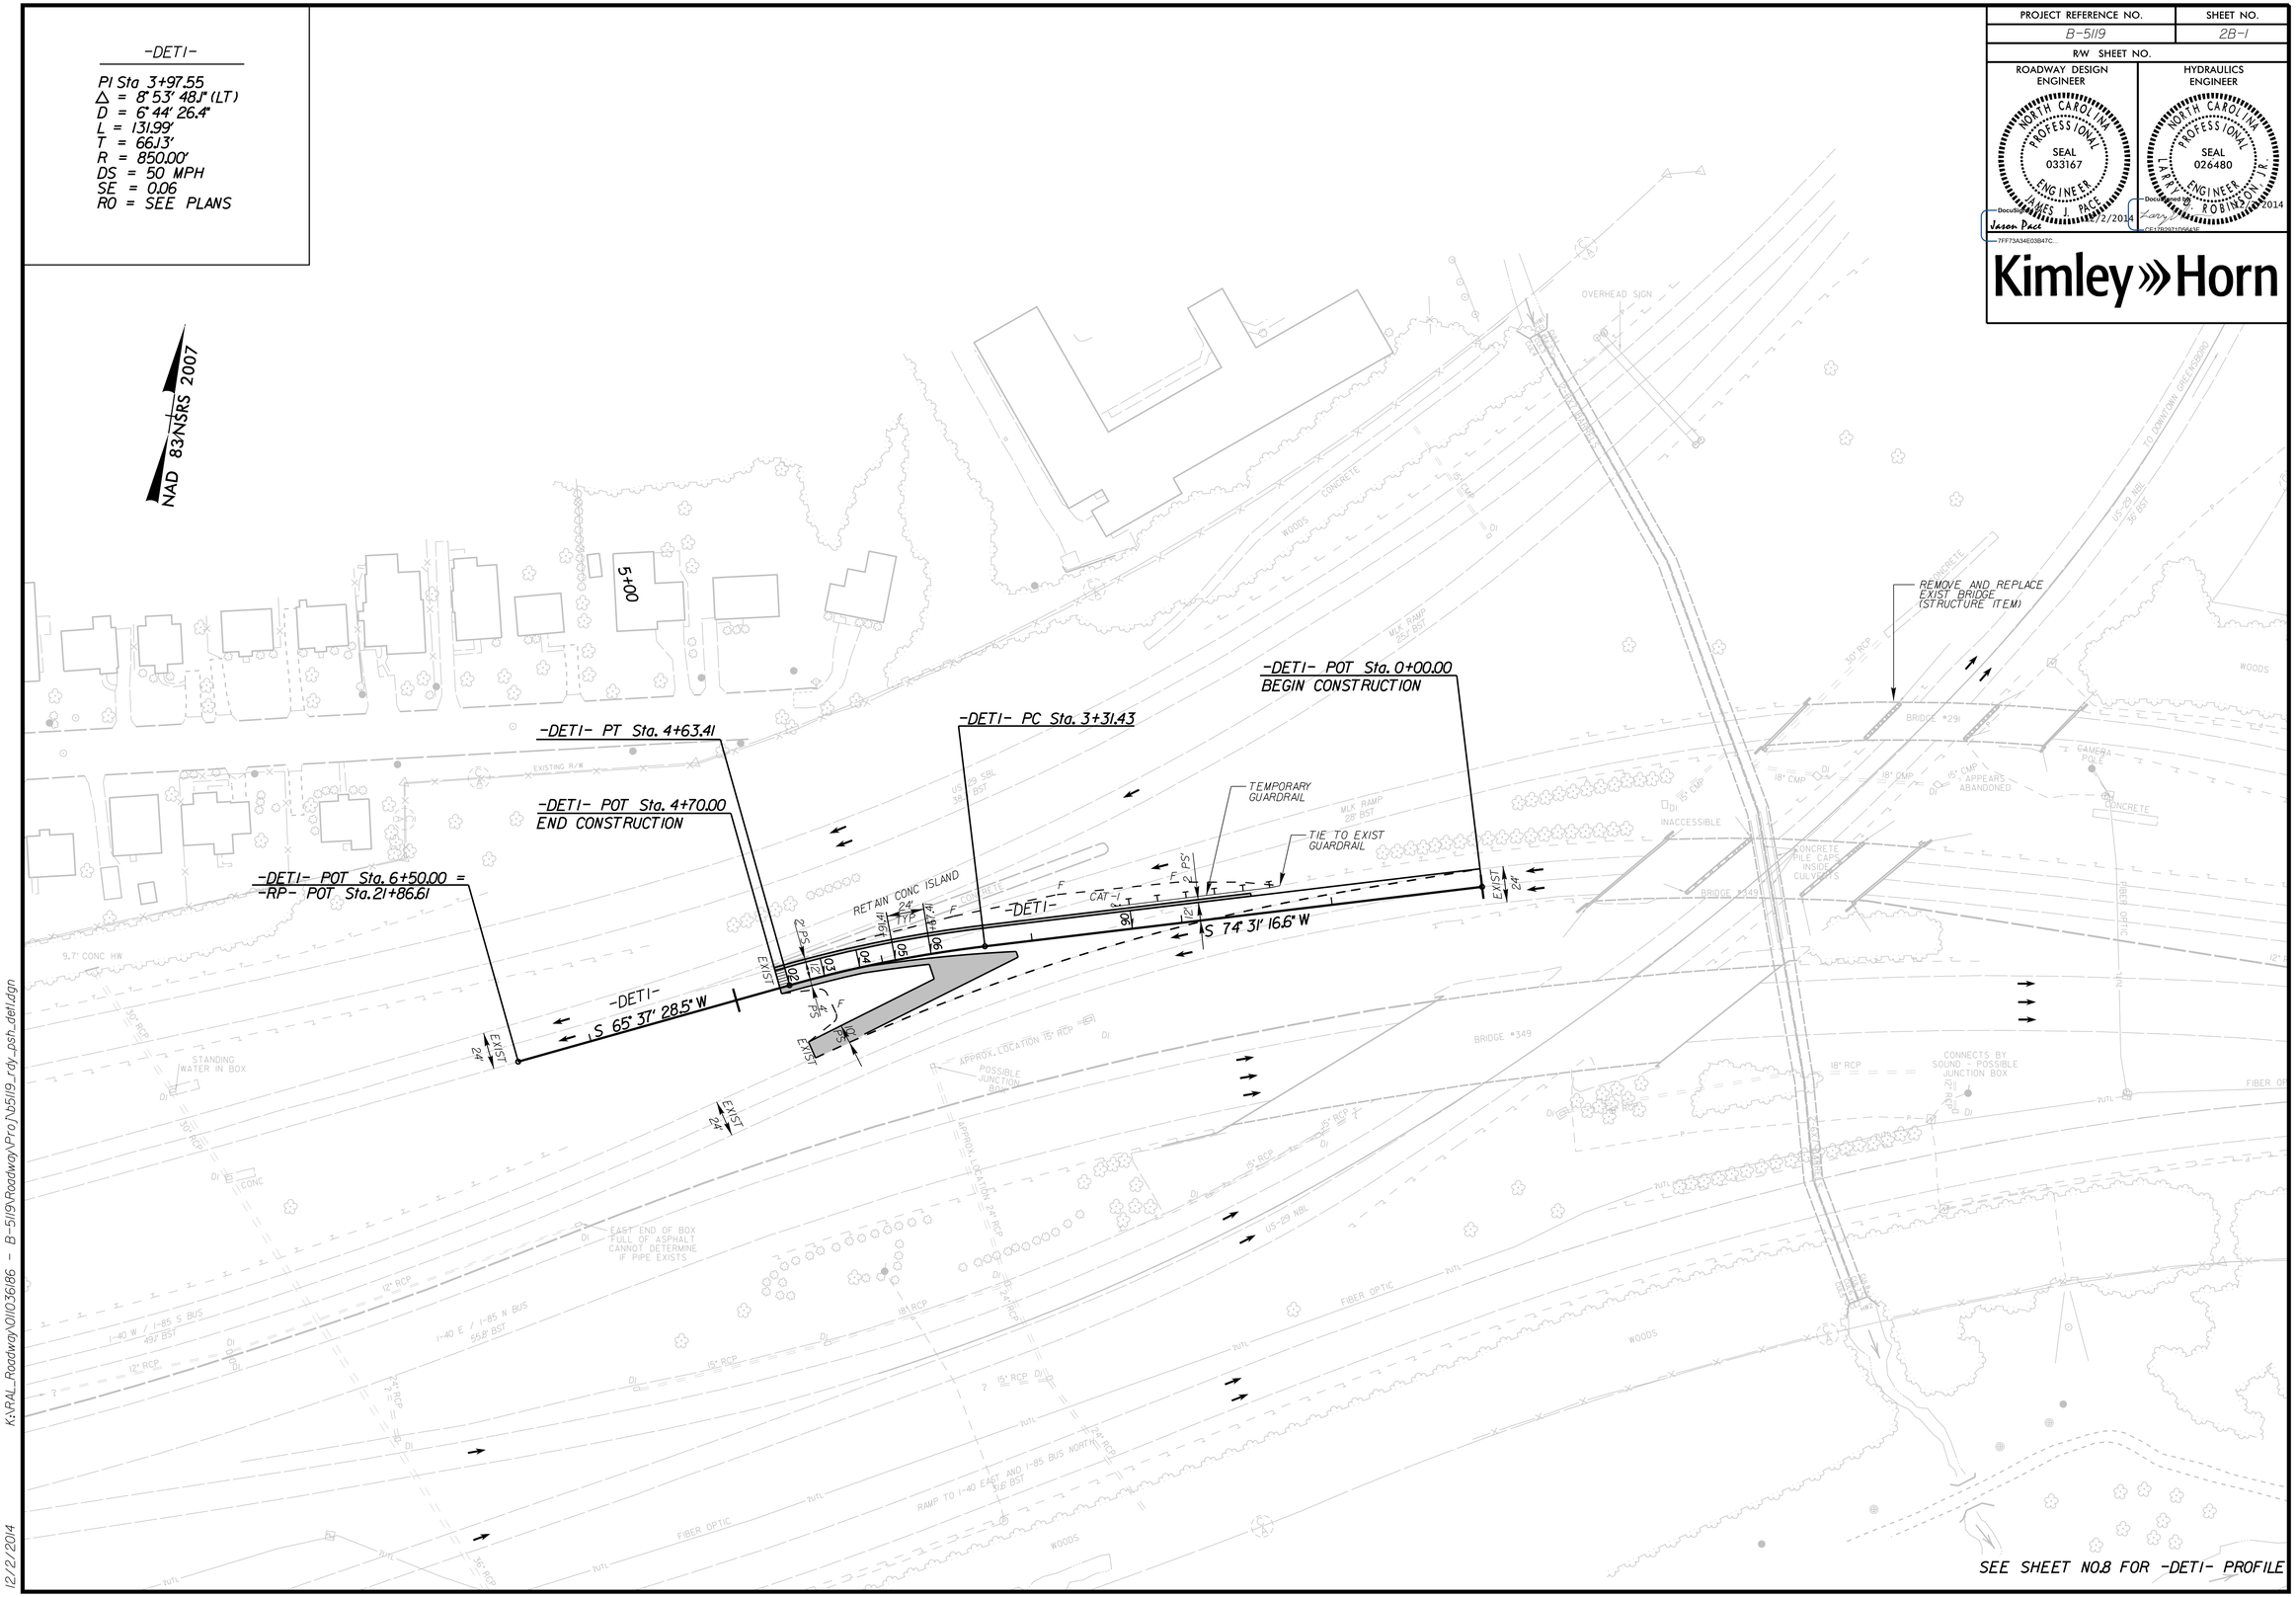

K:\RAL_Roadway\01036/86 - B-5119\Roadway\Proj\b5119_rdy_psh_det1.dgn

12/2/2014