DocuSign Envelope ID: B24FF6DF-39D4-42FC-95C6-7C3BB87DD1F3

Kimley»Horn ©2014
P.O. BOX 33068 • RALEIGH, N.C. 27636-3068

RIGHT-OF-WAY REV.
CONST. REV.

PROJECT REFERENCE NO.	SHEET NO.
B-5119	8

ROADWAY DESIGN ENGINEER
NORTH CAROLINA PROFESSIONAL SEAL 033167 ENGINEER JAMES J. PACE
DocuSign Envelope ID: 7FF73A34E03B47C... Jason Pace 12/2/2014

HYDRAULICS ENGINEER
NORTH CAROLINA PROFESSIONAL SEAL 026480 ENGINEER LARRY D. ROBINSON, JR.
DocuSign Envelope ID: CE17B297105643E... 12/2/2014

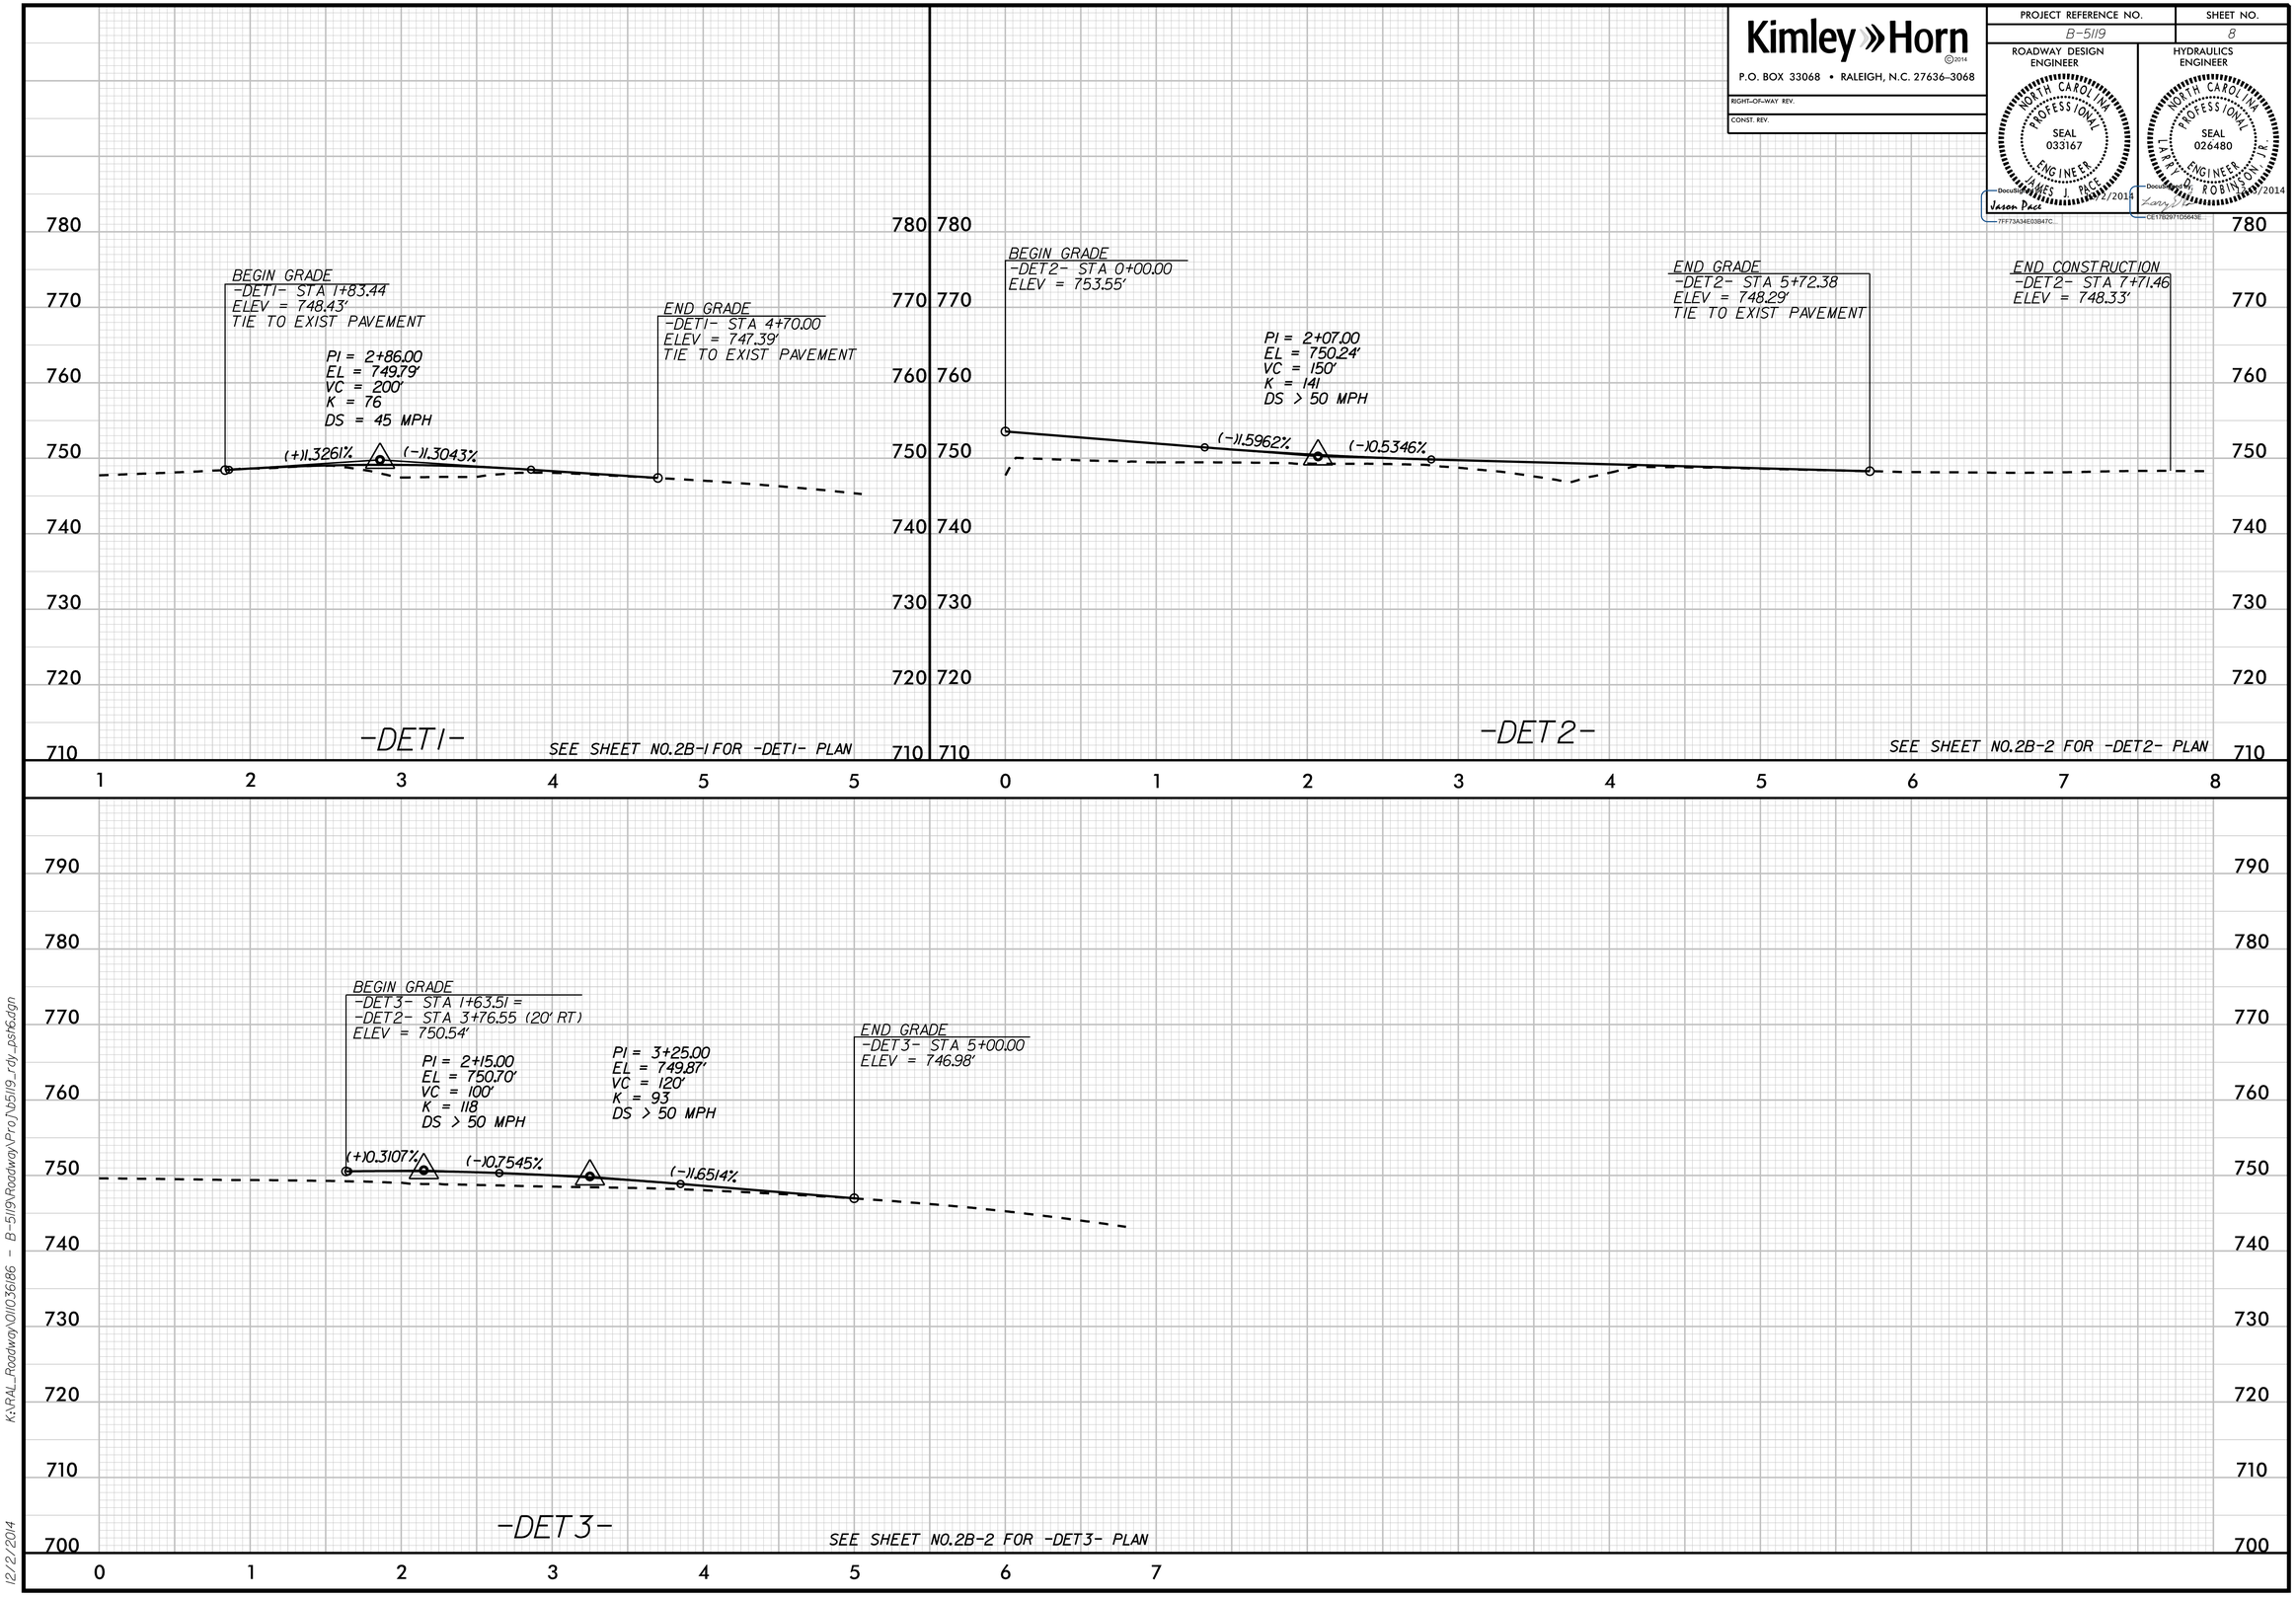

K:\RAL_Roadway\011036186 - B-5119\Roadway\Proj\b5119_rdy_pst6.dgn
12/2/2014