DocuSign Envelope ID: B24FF6DF-39D4-42FC-95C6-7C3BB87DD1F3

PROJECT REFERENCE NO.	SHEET NO.
B-5119	2B-2
R/W SHEET NO.	

ROADWAY DESIGN ENGINEER: NORTH CAROLINA PROFESSIONAL SEAL 033167 ENGINEER JAMES J. PACE — 12/2/2014 — DocuSign Envelope: 7FF73A34E03B47C...

HYDRAULICS ENGINEER: NORTH CAROLINA PROFESSIONAL SEAL 026480 ENGINEER LARRY D. ROBINSON, JR. — 12/3/2014 — DocuSign Envelope: CE17B2971D5643E...

Kimley»Horn

-DET2-

PI Sta 1+97.97
△ = 20° 24' 19.2" (LT)
D = 5° 12' 31.3"
L = 391.75'
T = 197.97'
R = 1,100.00'
DS = 50 MPH
SE = 0.06
RO = SEE PLANS

PI Sta 8+79.87
△ = 7° 01' 36.1" (RT)
D = 2° 19' 07.4"
L = 303.04'
T = 151.71'
R = 2,471.00'
DS = 50 MPH
SE = EXISTING
RO = EXISTING

-DET3-

PI Sta 4+22.52
△ = 0° 49' 46.4" (RT)
D = 0° 42' 58.3"
L = 115.83'
T = 57.91'
R = 8,000.00'
DS = 50 MPH
SE = NONE
RO = SEE PLANS

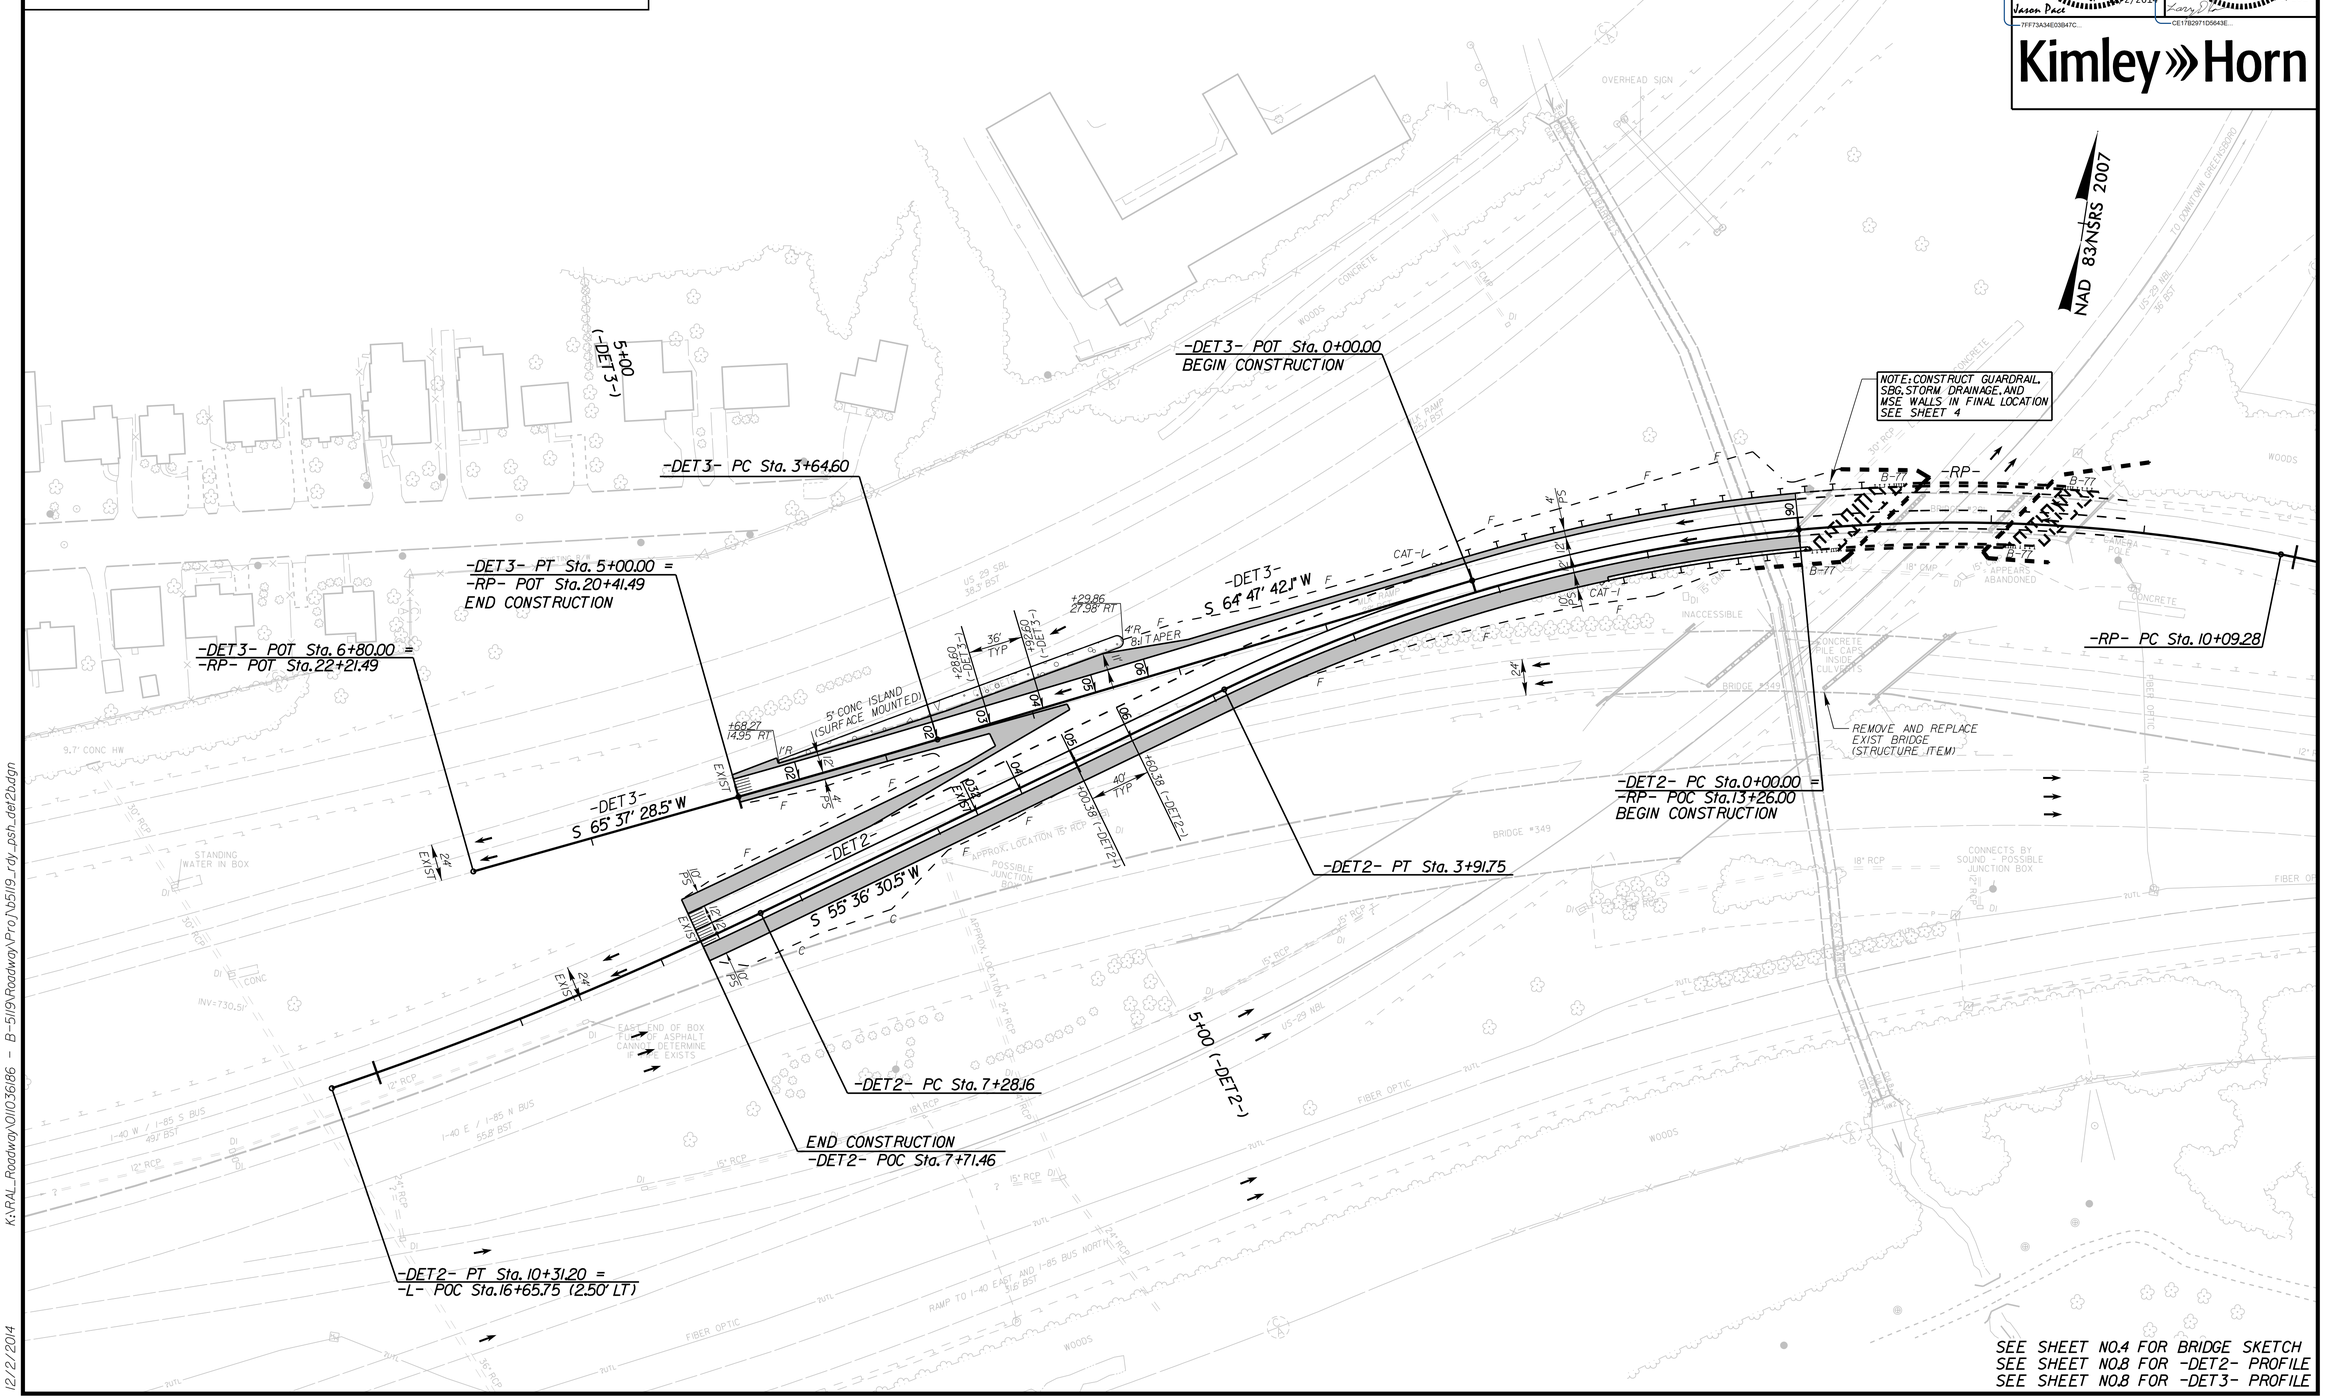

K:\RAL_Roadway\011036186 - B-5119\Roadway\Proj\b5119_rdy_psh_det2b.dgn

12/2/2014