PROJ. REFERENCE NO.	SHEET NO.
B-5119	TMP-9

MESSAGE NO. 1	MESSAGE NO. 2
RIGHT LANE CLOSED	MERGE LEFT

CHANGEABLE MESSAGE SIGN

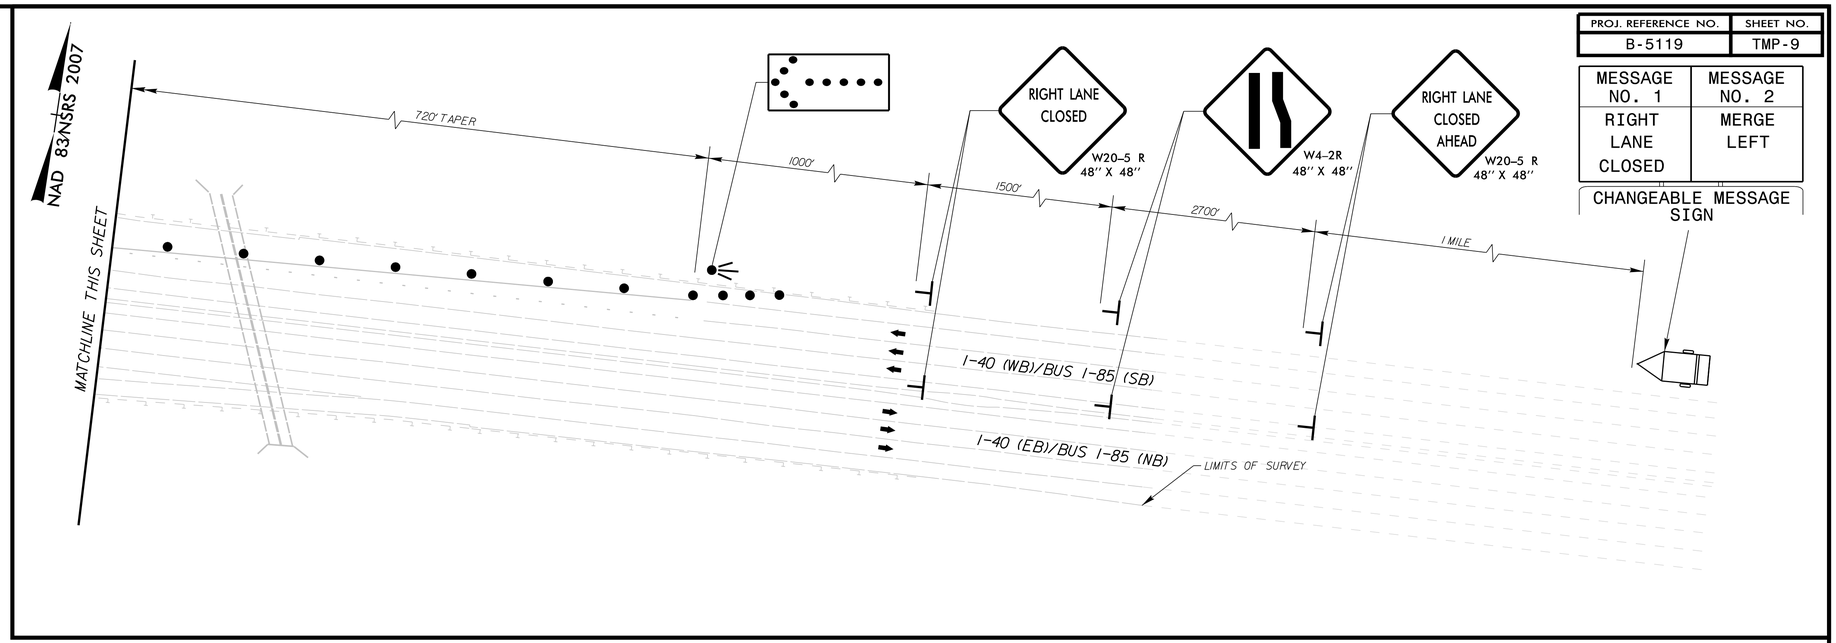

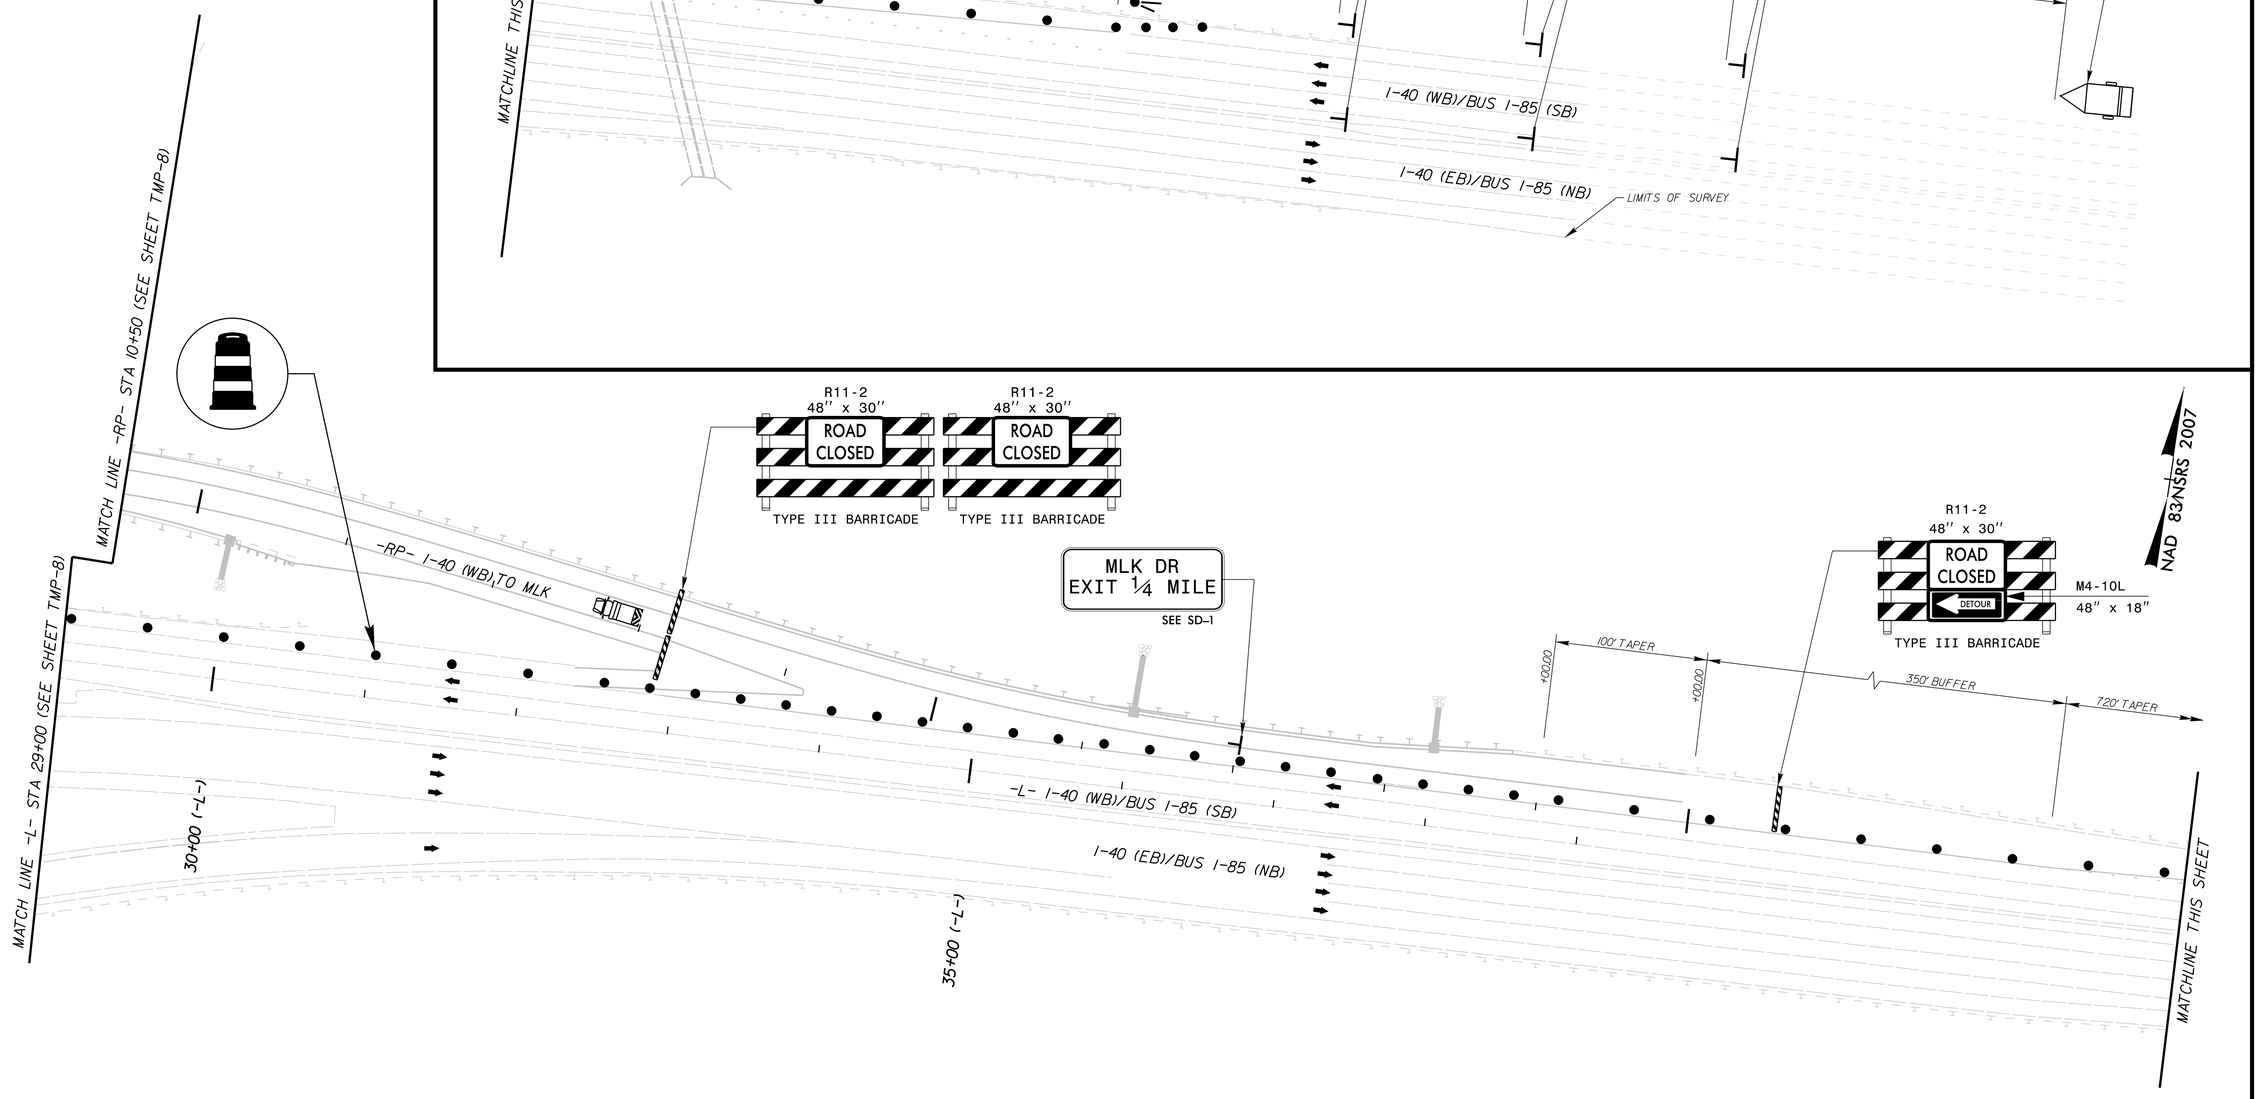

Kimley»Horn

NEW CONSTRUCTION

APPROVED: DocuSigned by: Stephanie Bell DATE: 10/6/2014

SEAL

NORTH CAROLINA PROFESSIONAL SEAL 34391 ENGINEER CHADWICK W. BECK

DIVISION OF HIGHWAYS STATE OF NORTH CAROLINA DEPARTMENT OF TRANSPORTATION WORK ZONE TRAFFIC CONTROL

TRAFFIC CONTROL PHASE 3 STEPS 1 THRU 3

K:\RAL_Roadway\011036\86 – B-5119\Traffic\TrafficControl\TCP\B5119_tmp_psh09.dgn

9/30/2014