PROJ. REFERENCE NO.	SHEET NO.
B-5119	TMP-8

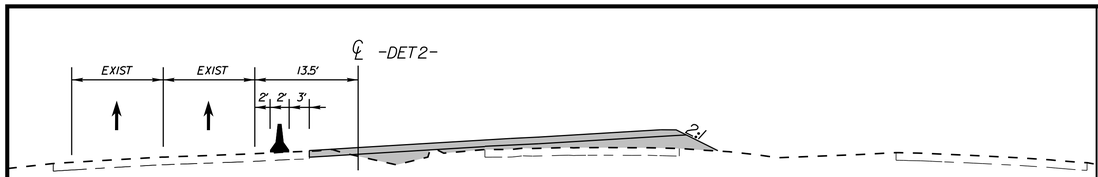

PHASE 3
SECTION D–D
STA. 4+00

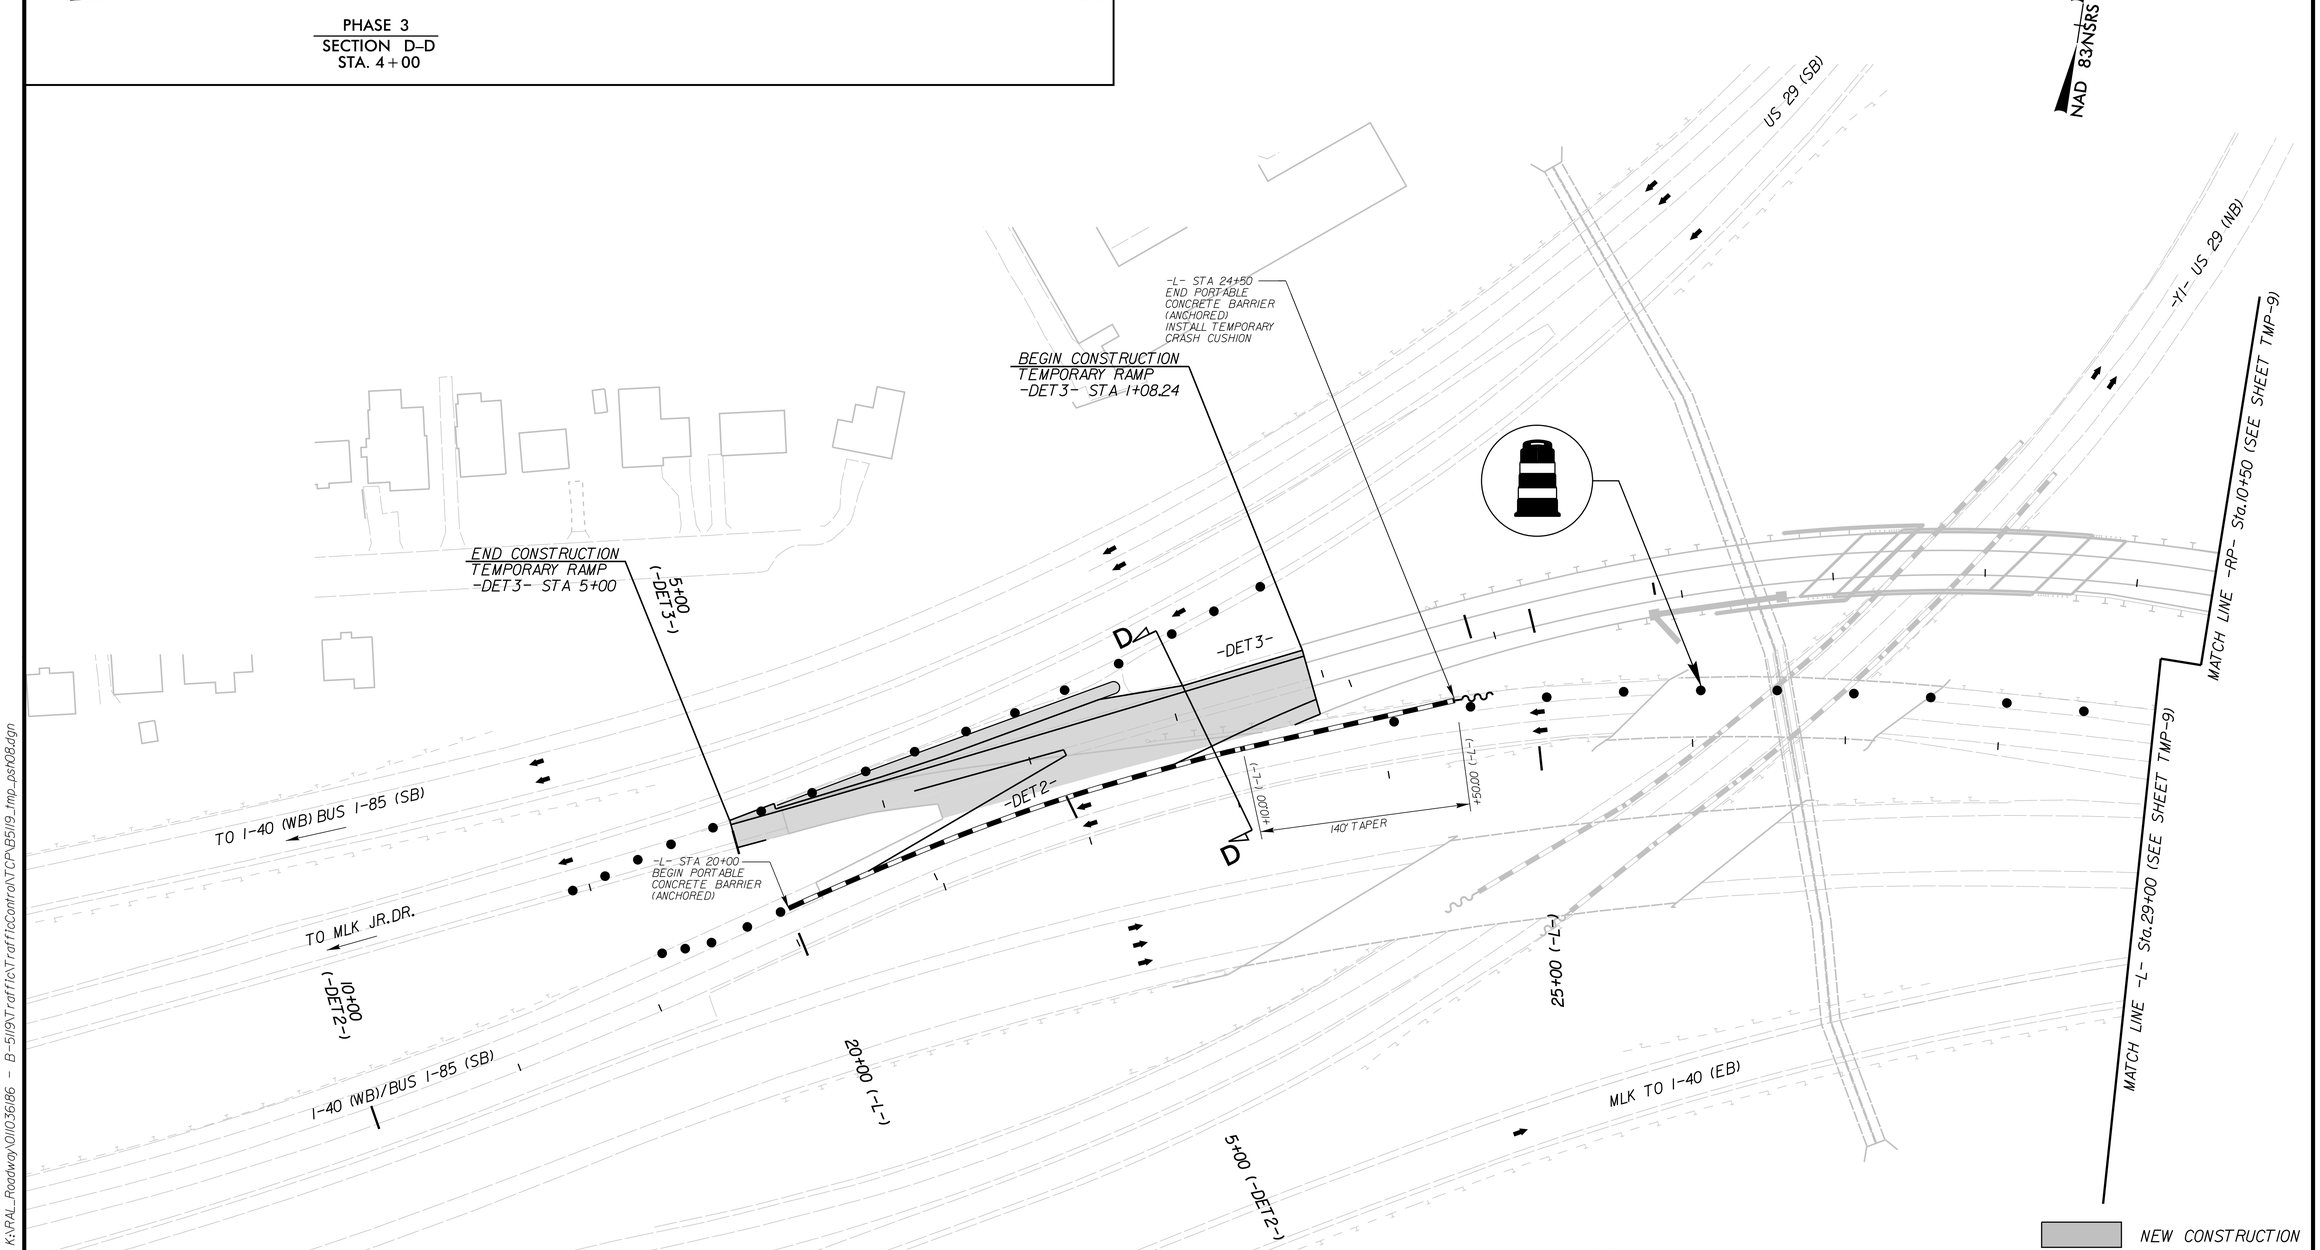

K:\RAL_Roadway\0110361186 - B-5119\Traffic\TrafficControl\B5119_tmp_pst08.dgn

10/6/2014

Kimley»Horn

APPROVED: DocuSigned by: Chadwick Beck DATE: 10/6/2014

SEAL

NORTH CAROLINA PROFESSIONAL SEAL 34391 ENGINEER CHADWICK W. BECK

DIVISION OF HIGHWAYS
STATE OF NORTH CAROLINA
DEPARTMENT OF TRANSPORTATION
WORK ZONE TRAFFIC CONTROL

TRAFFIC CONTROL PHASE 3 STEPS 1 THRU 3