PROJ. REFERENCE NO.	SHEET NO.
B-5119	TMP-6

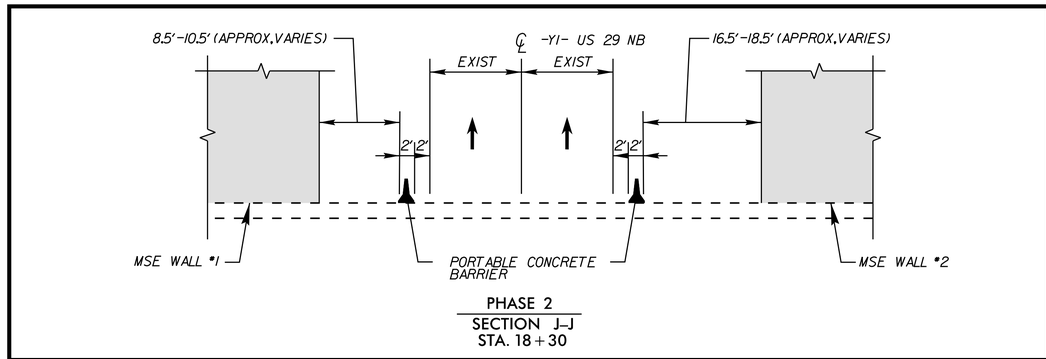

PHASE 2
SECTION J-J
STA. 18+30

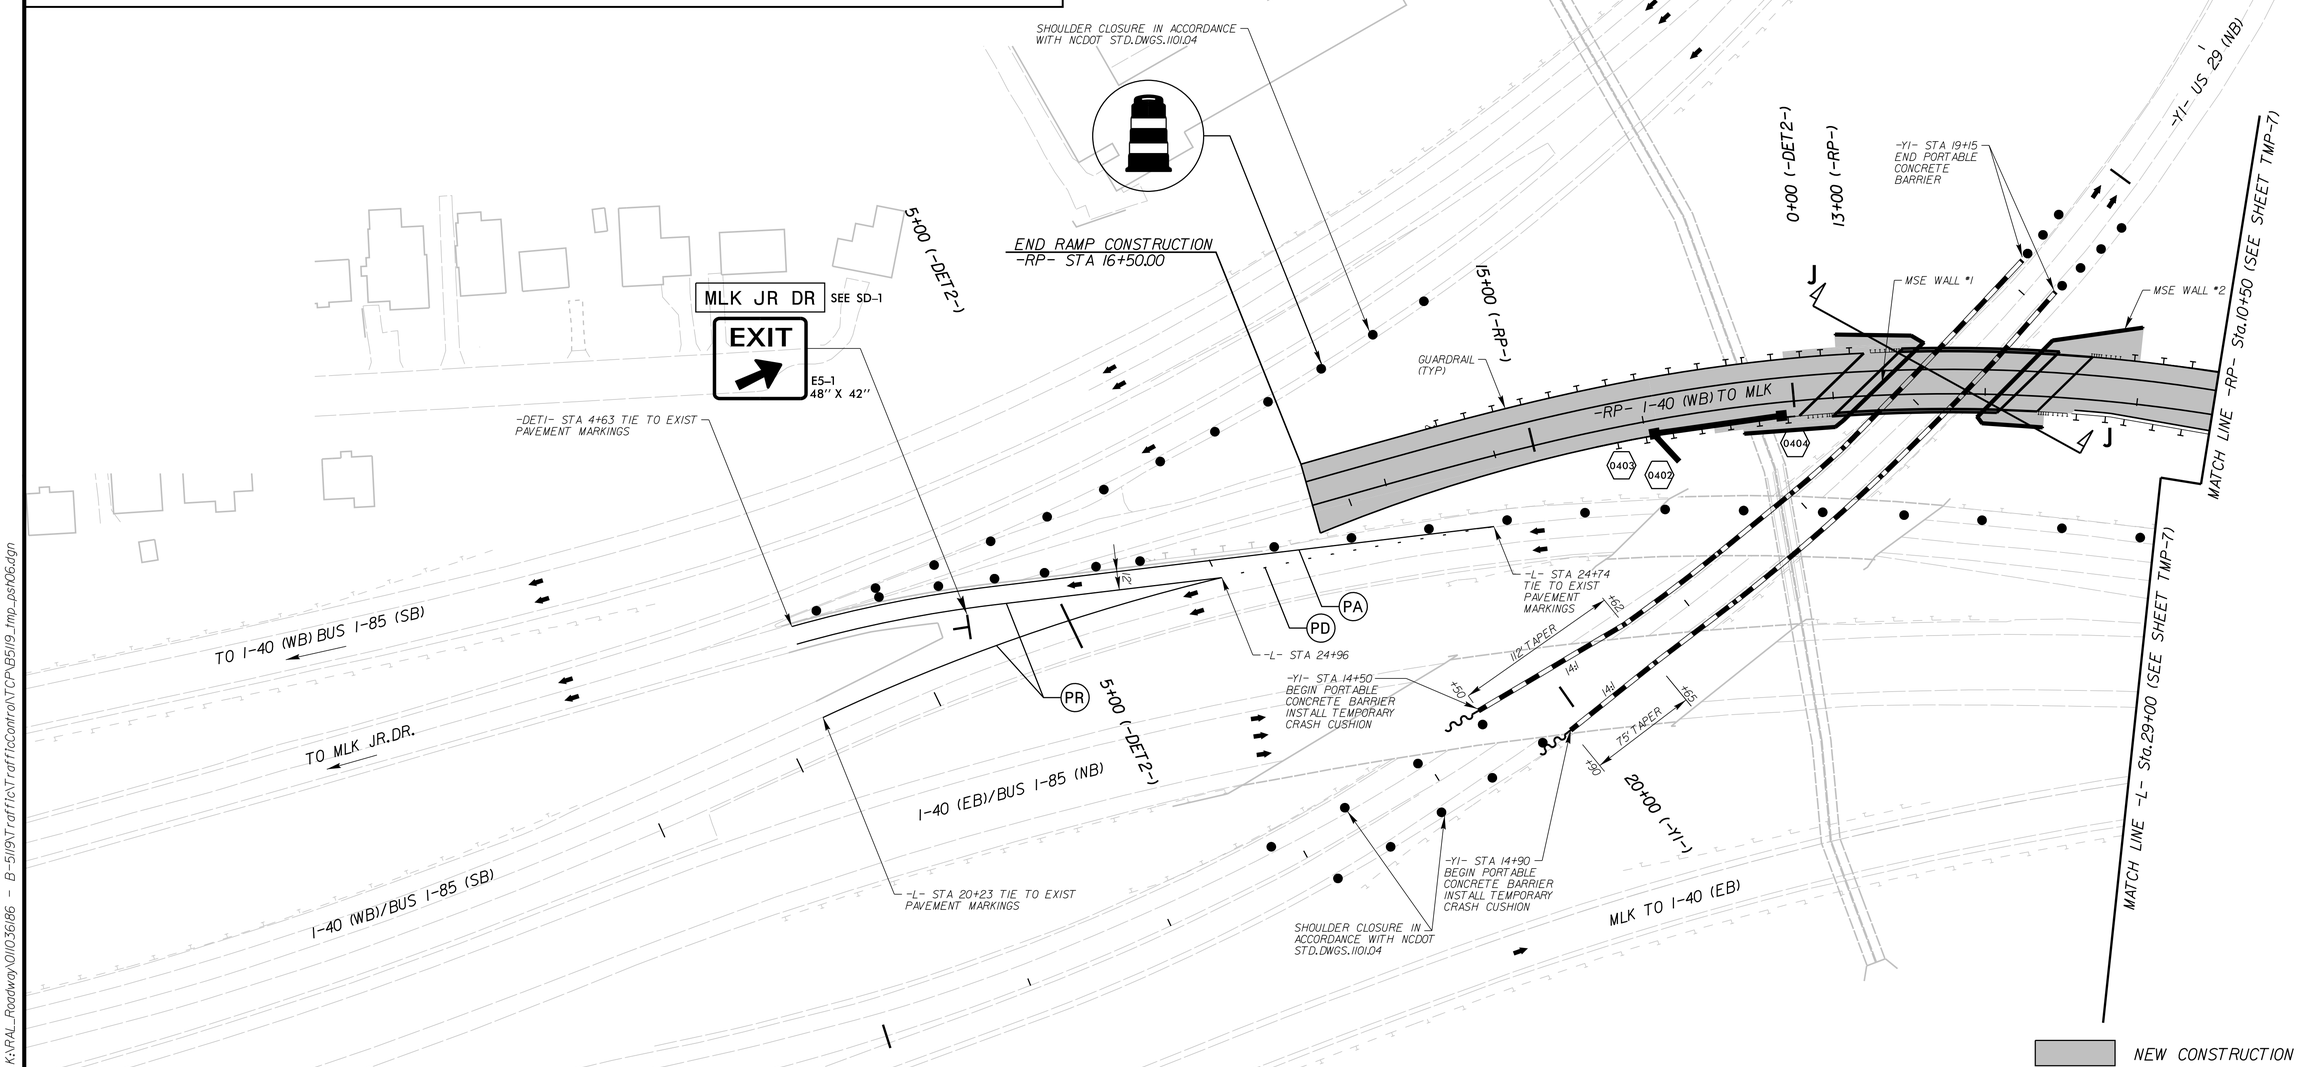

K:\RAL_Roadway\0110036\86 - B-5119\Traffic\TrafficControl\CP\B5119_tmp_psh06.dgn

12/2/2014

Kimley»Horn

APPROVED: DocuSigned by: 707F2CA60FFE4A7... DATE: 12/2/2014

SEAL

NORTH CAROLINA PROFESSIONAL SEAL 34391 ENGINEER CHADWICK W. BECK

DIVISION OF HIGHWAYS STATE OF NORTH CAROLINA DEPARTMENT OF TRANSPORTATION WORK ZONE TRAFFIC CONTROL

TRAFFIC CONTROL PHASE 2