PROJ. REFERENCE NO.	SHEET NO.
B-5119	TMP-15

MESSAGE NO. 1	MESSAGE NO. 2
RIGHT LANE CLOSED	MERGE LEFT

CHANGEABLE MESSAGE SIGN

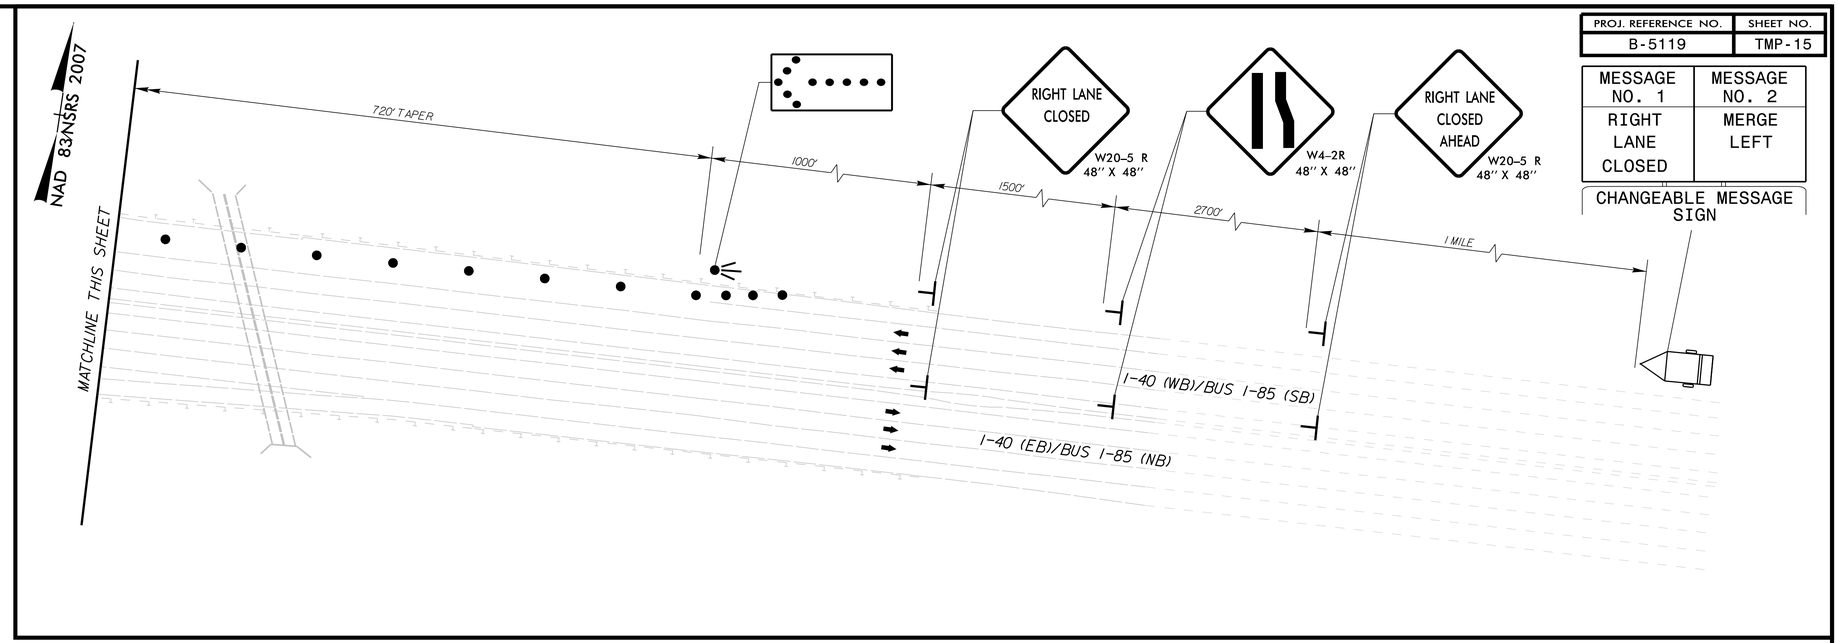

5

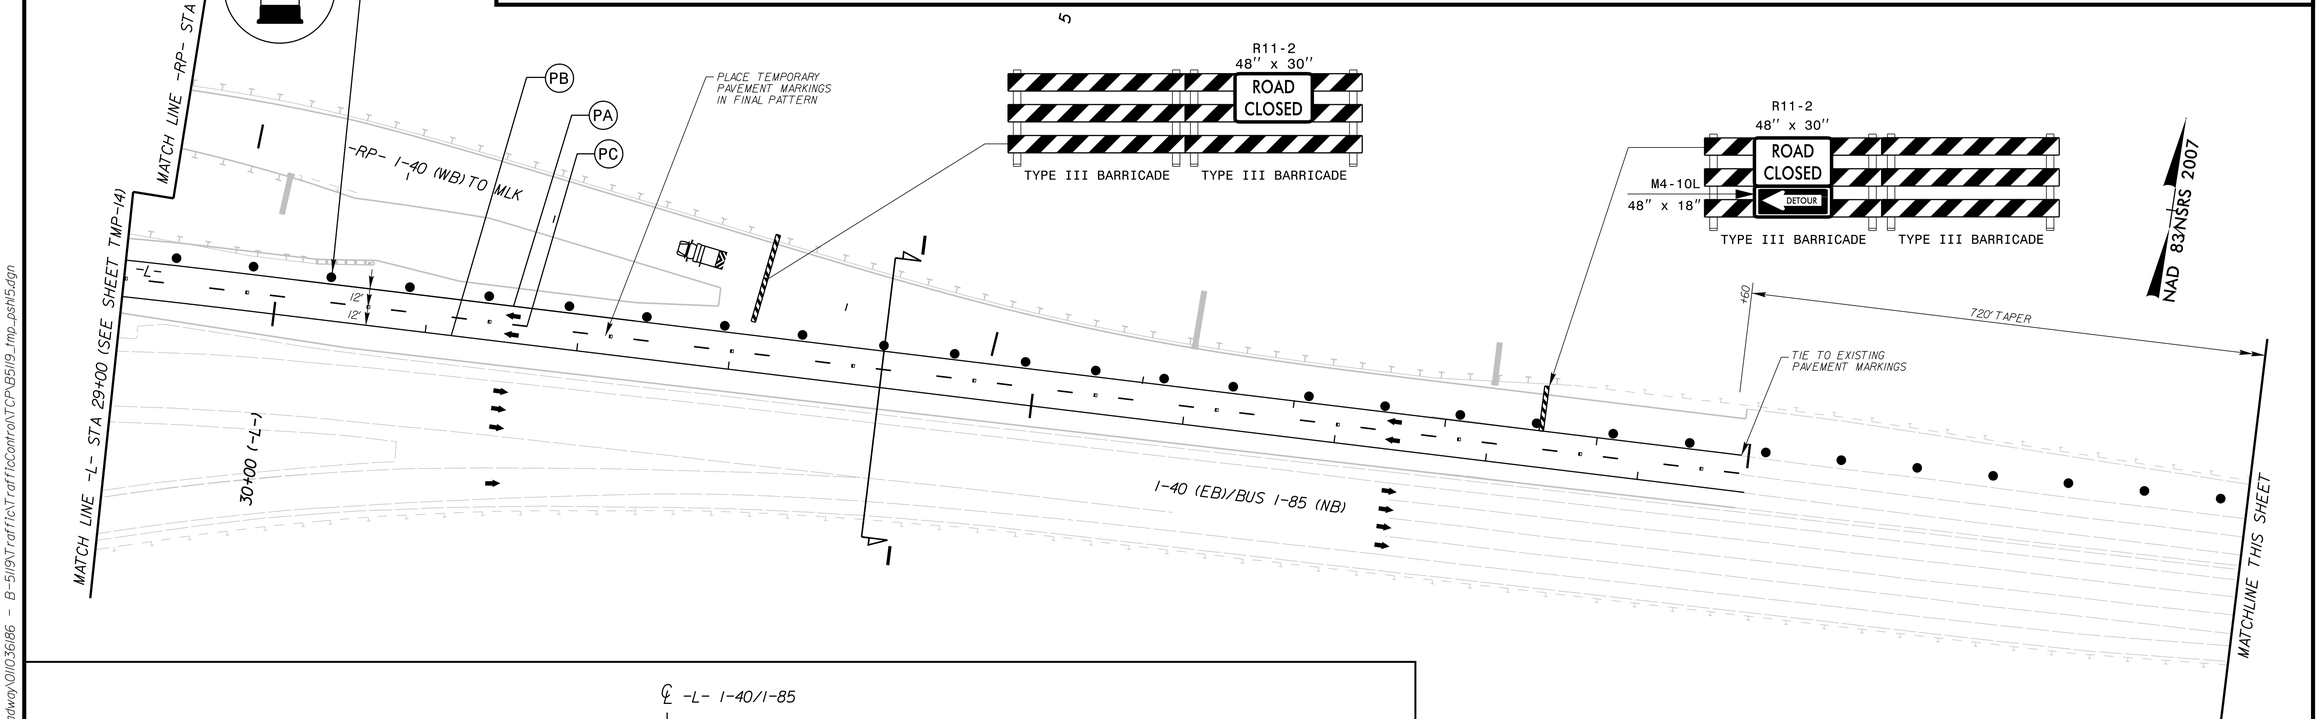

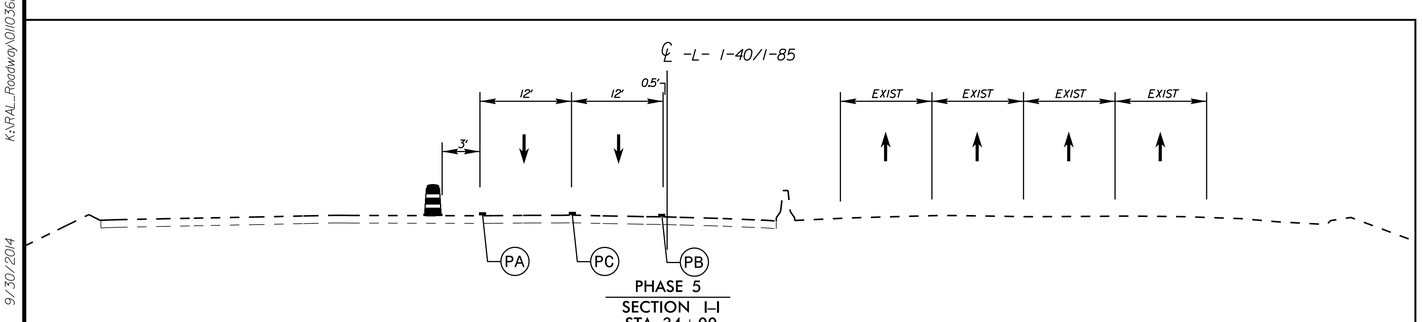

PHASE 5
SECTION I-I
STA. 34+00

WEDGING

NEW CONSTRUCTION

Kimley»Horn

APPROVED: DocuSigned by: Chadwick Beck 10/6/2014 DATE:

SEAL

NORTH CAROLINA PROFESSIONAL SEAL 34391 ENGINEER CHADWICK W. BECK

DIVISION OF HIGHWAYS STATE OF NORTH CAROLINA DEPARTMENT OF TRANSPORTATION WORK ZONE TRAFFIC CONTROL

TRAFFIC CONTROL PHASE 5

K:\RAL_Roadway\011036186 - B-5119\Traffic\TrafficControl\TCP\B5119_tmp_psh15.dgn

9/30/2014