PROJ. REFERENCE NO.	SHEET NO.
B-5119	TMP-12

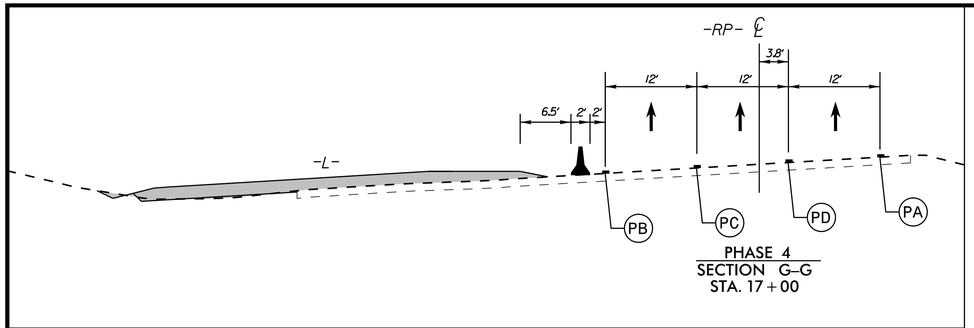

PHASE 4
SECTION G-G
STA. 17+00

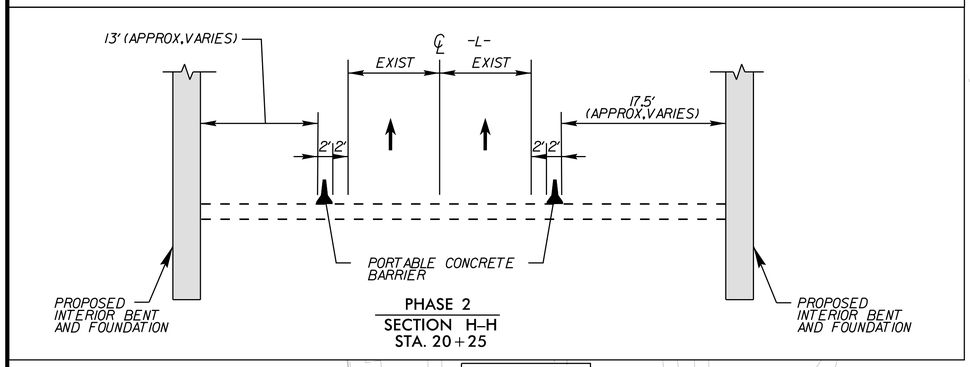

PHASE 2
SECTION H-H
STA. 20+25

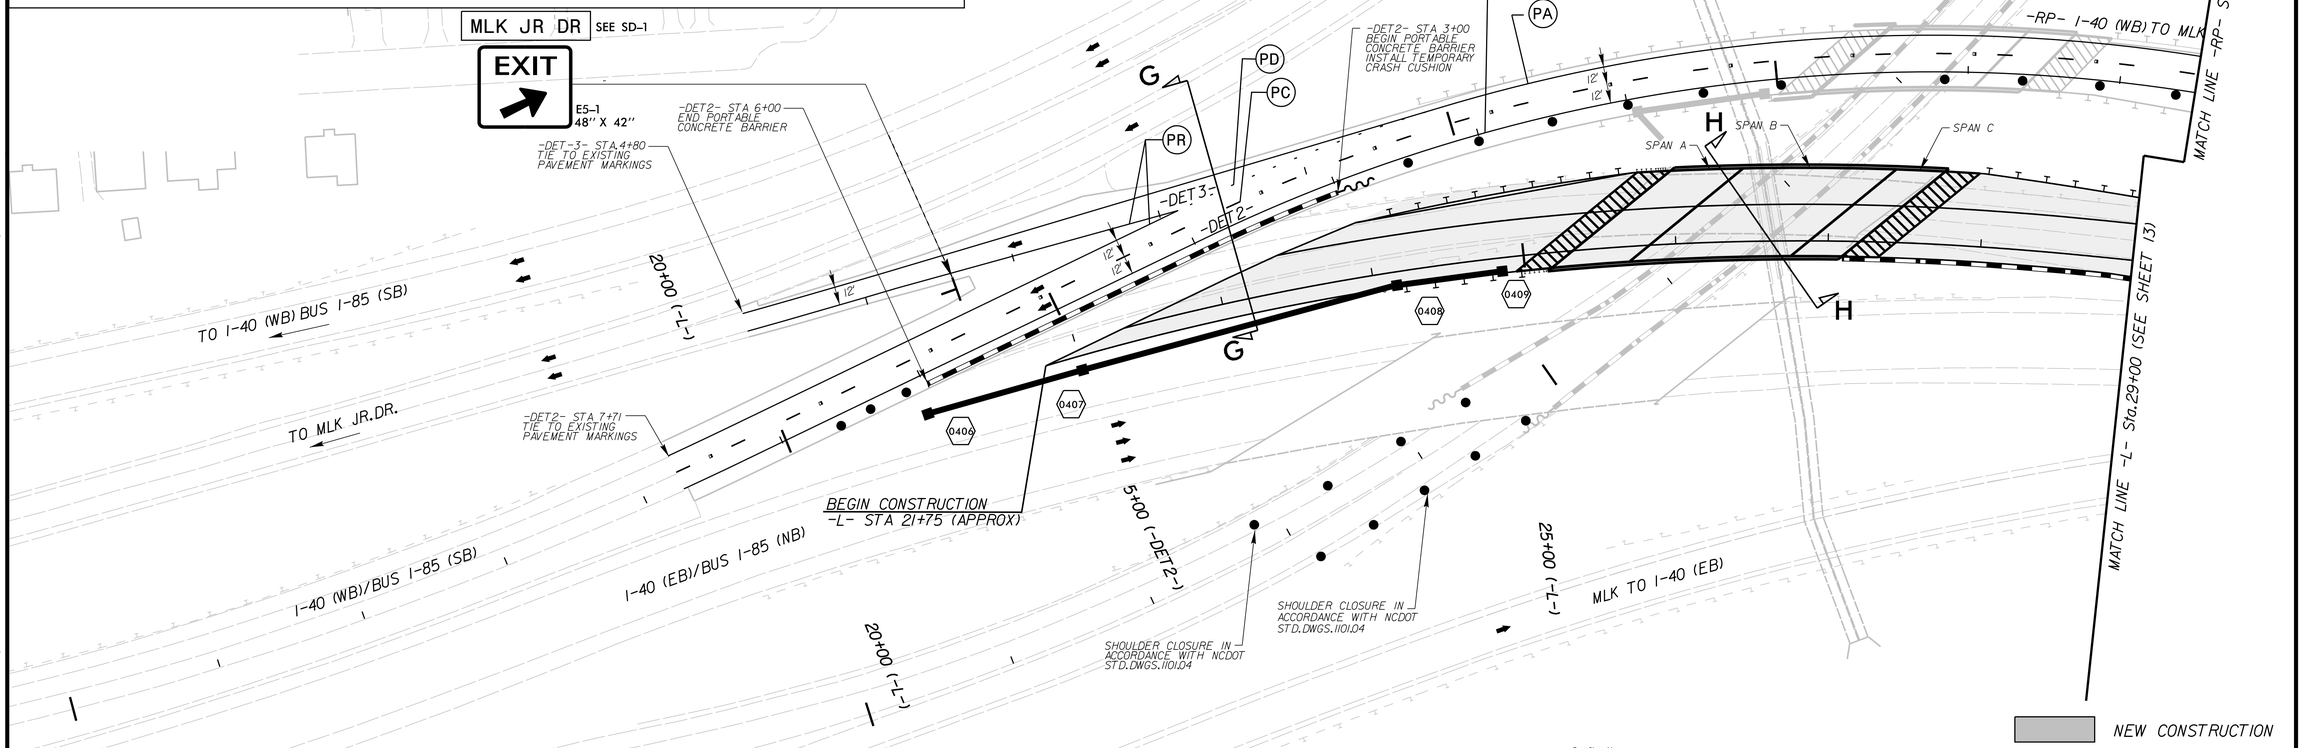

APPROVED: DocuSigned by: Chadwick Beck DATE: 10/6/2014

SEAL

NORTH CAROLINA PROFESSIONAL SEAL 34391 ENGINEER CHADWICK W. BECK

DIVISION OF HIGHWAYS STATE OF NORTH CAROLINA DEPARTMENT OF TRANSPORTATION WORK ZONE TRAFFIC CONTROL

Kimley»Horn

TRAFFIC CONTROL PHASE 4

K:\RAL_Roadway\011036186 - B-5119\Traffic\ControlNTCP\B5119_tmp_psh12.dgn

9/30/2014