PROJ. REFERENCE NO.	SHEET NO.
B-5119	TMP-17

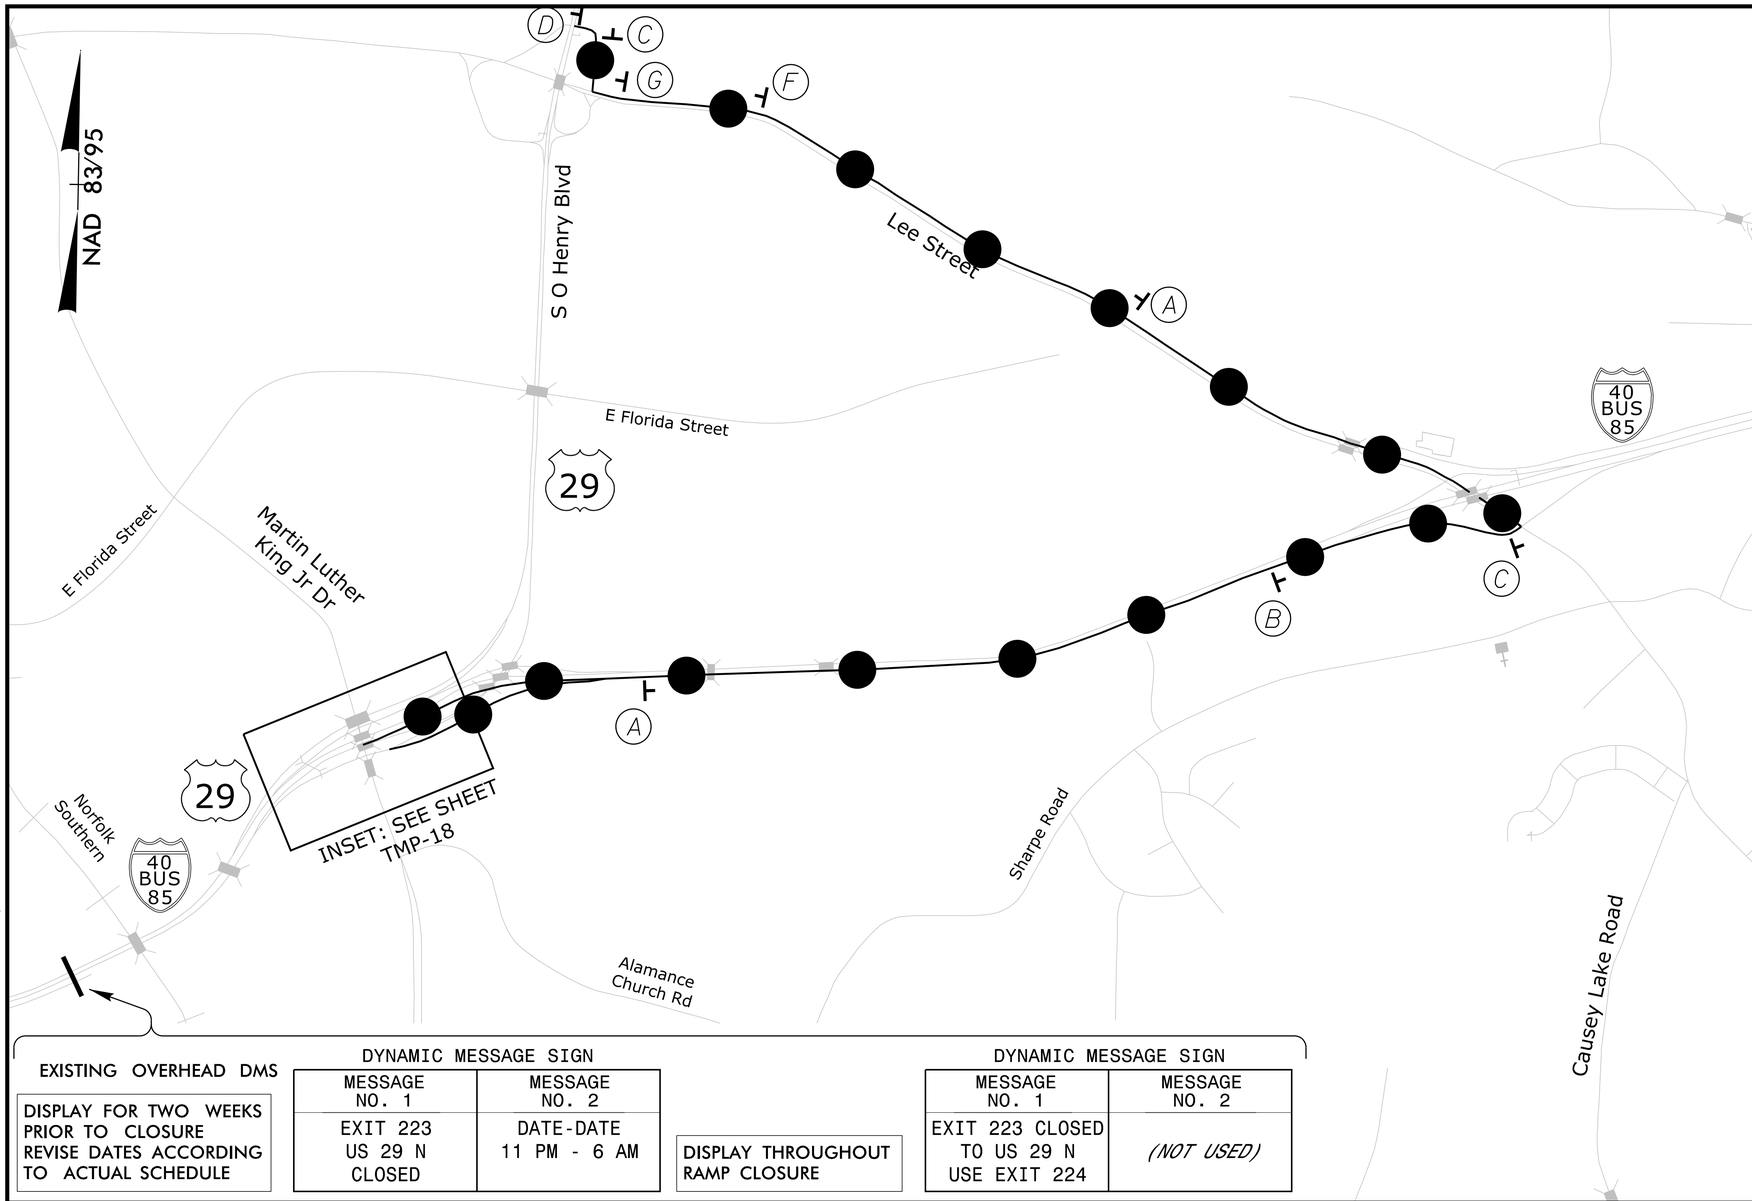

EXISTING OVERHEAD DMS

DISPLAY FOR TWO WEEKS PRIOR TO CLOSURE REVISE DATES ACCORDING TO ACTUAL SCHEDULE

DYNAMIC MESSAGE SIGN

MESSAGE NO. 1	MESSAGE NO. 2
EXIT 223 US 29 N CLOSED	DATE-DATE 11 PM - 6 AM

DISPLAY THROUGHOUT RAMP CLOSURE

DYNAMIC MESSAGE SIGN

MESSAGE NO. 1	MESSAGE NO. 2
EXIT 223 CLOSED TO US 29 N USE EXIT 224	*(NOT USED)*

DETOUR ROUTE

SCALE: 1" = 800'

A
DETOUR M4-8 24" X 12"
NORTH M3-3 24" X 12"
29 M1-4
M6-3 21" X 15"

B
DETOUR M4-8 24" X 12"
NORTH M3-3 24" X 12"
29 M1-4
M5-2 R 21" X 15"

C
DETOUR M4-8 24" X 12"
NORTH M3-3 24" X 12"
29 M1-4
M6-1 21" X 15"

D
END DETOUR M4-8 A 24" X 18"

E
EXIT CLOSED E5-2 A 48" X 36"

F
DETOUR M4-8 24" X 12"
NORTH M3-3 24" X 12"
29 M1-4
M5-1 R 21" X 15"

G
DETOUR M4-8 24" X 12"
NORTH M3-3 24" X 12"
29 M1-4
M6-1 21" X 15"

H

R11-2 48"X30"
ROAD CLOSED
DETOUR
TYPE III BARRICADE

R11-2 48"X30"
ROAD CLOSED
DETOUR
TYPE III BARRICADE

M4-10L 48"X18"

I

R11-2 48"X30"
ROAD CLOSED
DETOUR
TYPE III BARRICADE

R11-2 48"X30"
ROAD CLOSED
DETOUR
TYPE III BARRICADE

M4-10L 48"X18"

Kimley»Horn

APPROVED: DocuSigned by: Chadwick Beck DATE: 10/6/2014

SEAL

NORTH CAROLINA PROFESSIONAL SEAL 34391 ENGINEER CHADWICK W. BECK

DIVISION OF HIGHWAYS STATE OF NORTH CAROLINA DEPARTMENT OF TRANSPORTATION WORK ZONE TRAFFIC CONTROL

TRAFFIC CONTROL DETOUR ROUTE

K:\RAL_Roadway\011036186 - B-5119\Traffic\Traffic Control\B5119_tmp_psht7.dgn

10/2/2014