PROJ. REFERENCE NO.	SHEET NO.
B-5119	TMP-13

MESSAGE NO. 1	MESSAGE NO. 2
ROAD CLOSED AHEAD	ALL TRAFFIC EXIT

CHANGEABLE MESSAGE SIGN

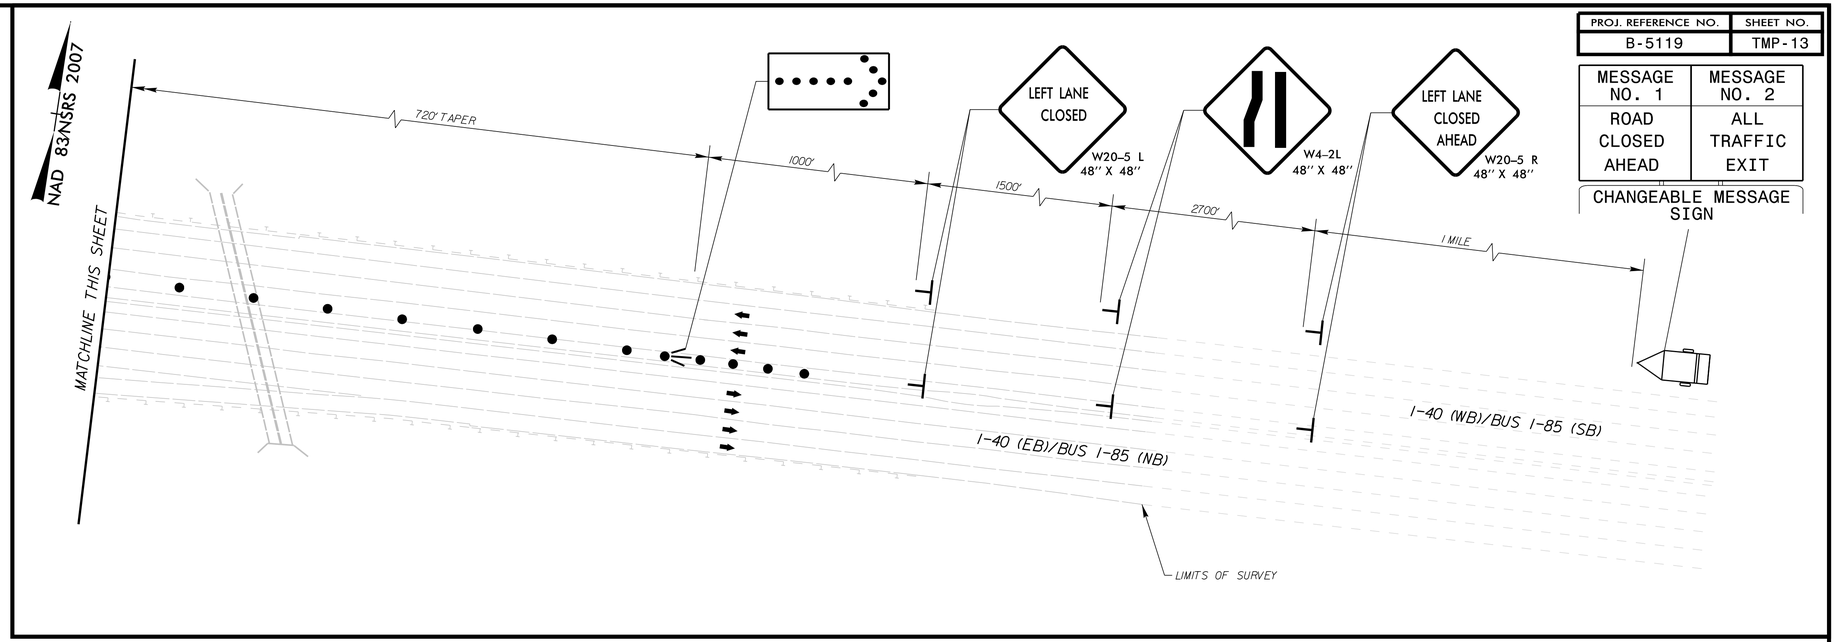

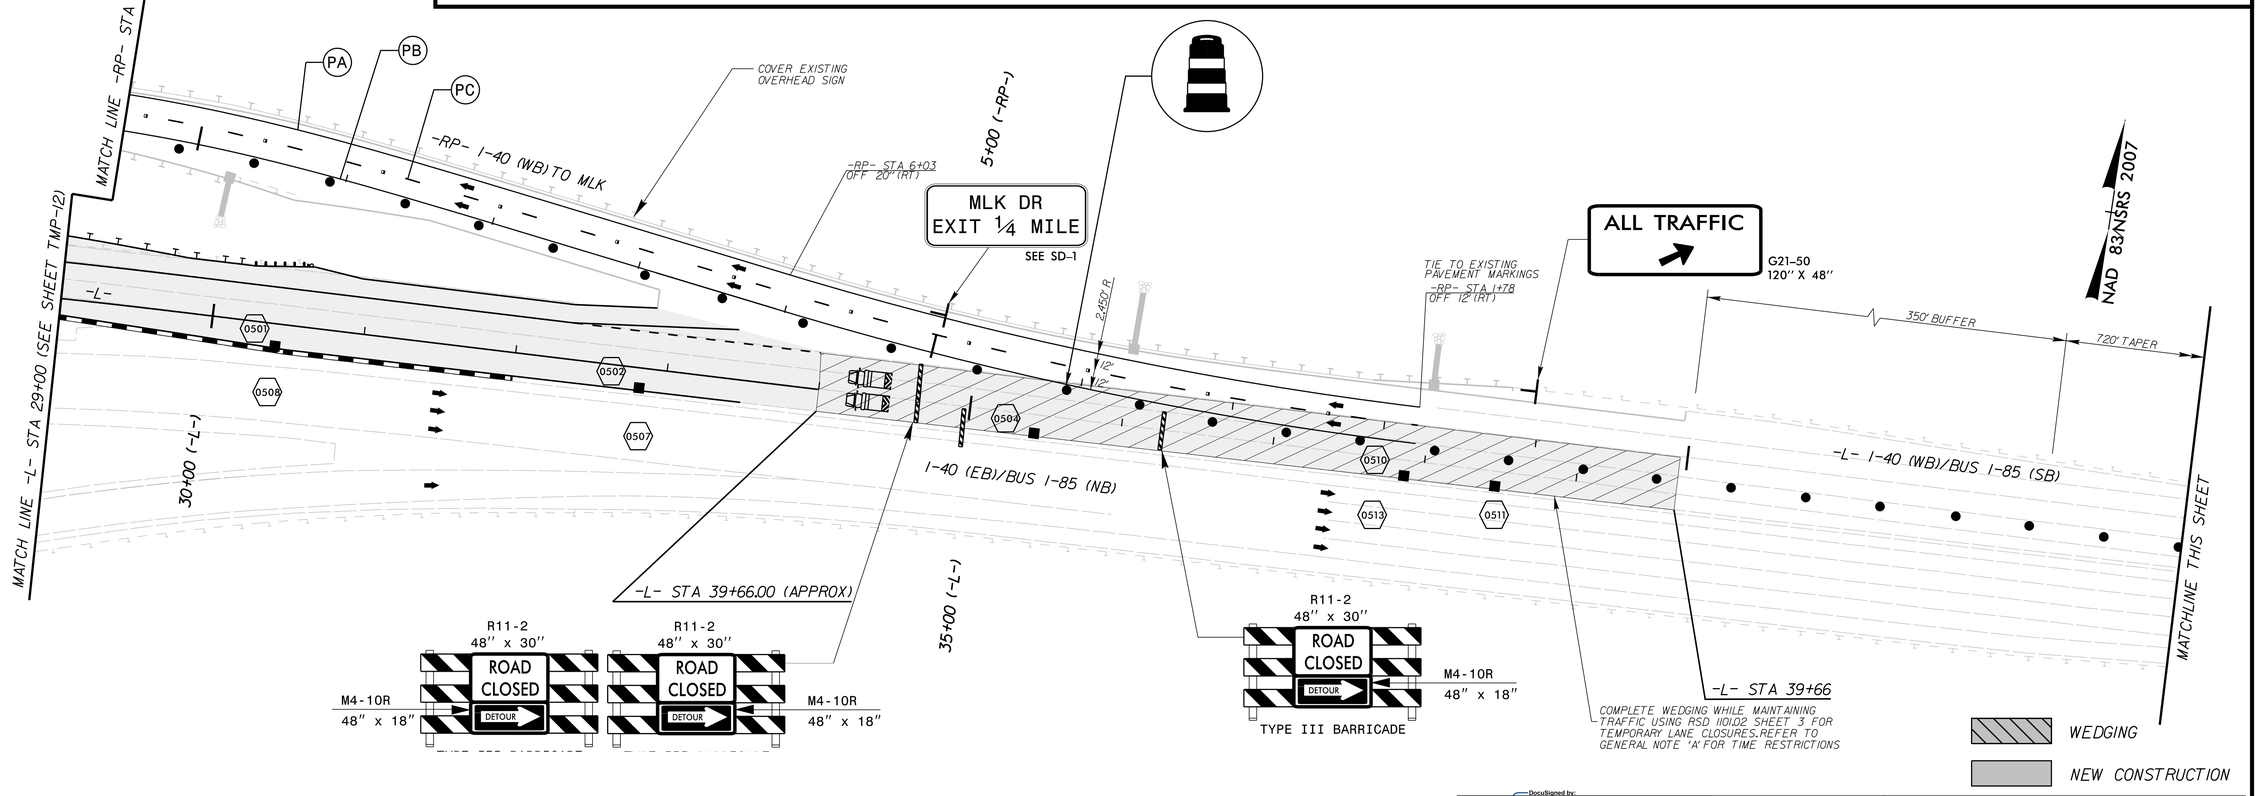

APPROVED: DocuSigned by: Chadwick Beck DATE: 10/6/2014

SEAL

NORTH CAROLINA PROFESSIONAL SEAL 34391 ENGINEER CHADWICK W. BECK

DIVISION OF HIGHWAYS STATE OF NORTH CAROLINA DEPARTMENT OF TRANSPORTATION WORK ZONE TRAFFIC CONTROL

Kimley»Horn

TRAFFIC CONTROL PHASE 4

K:\RAL_Roadway\011036\86 - B-5119\Traffic\TrafficControl\TCP\B5119_tmp_psh13.dgn

9/30/2014