PROJ. REFERENCE NO.	SHEET NO.
B-5119	TMP-18

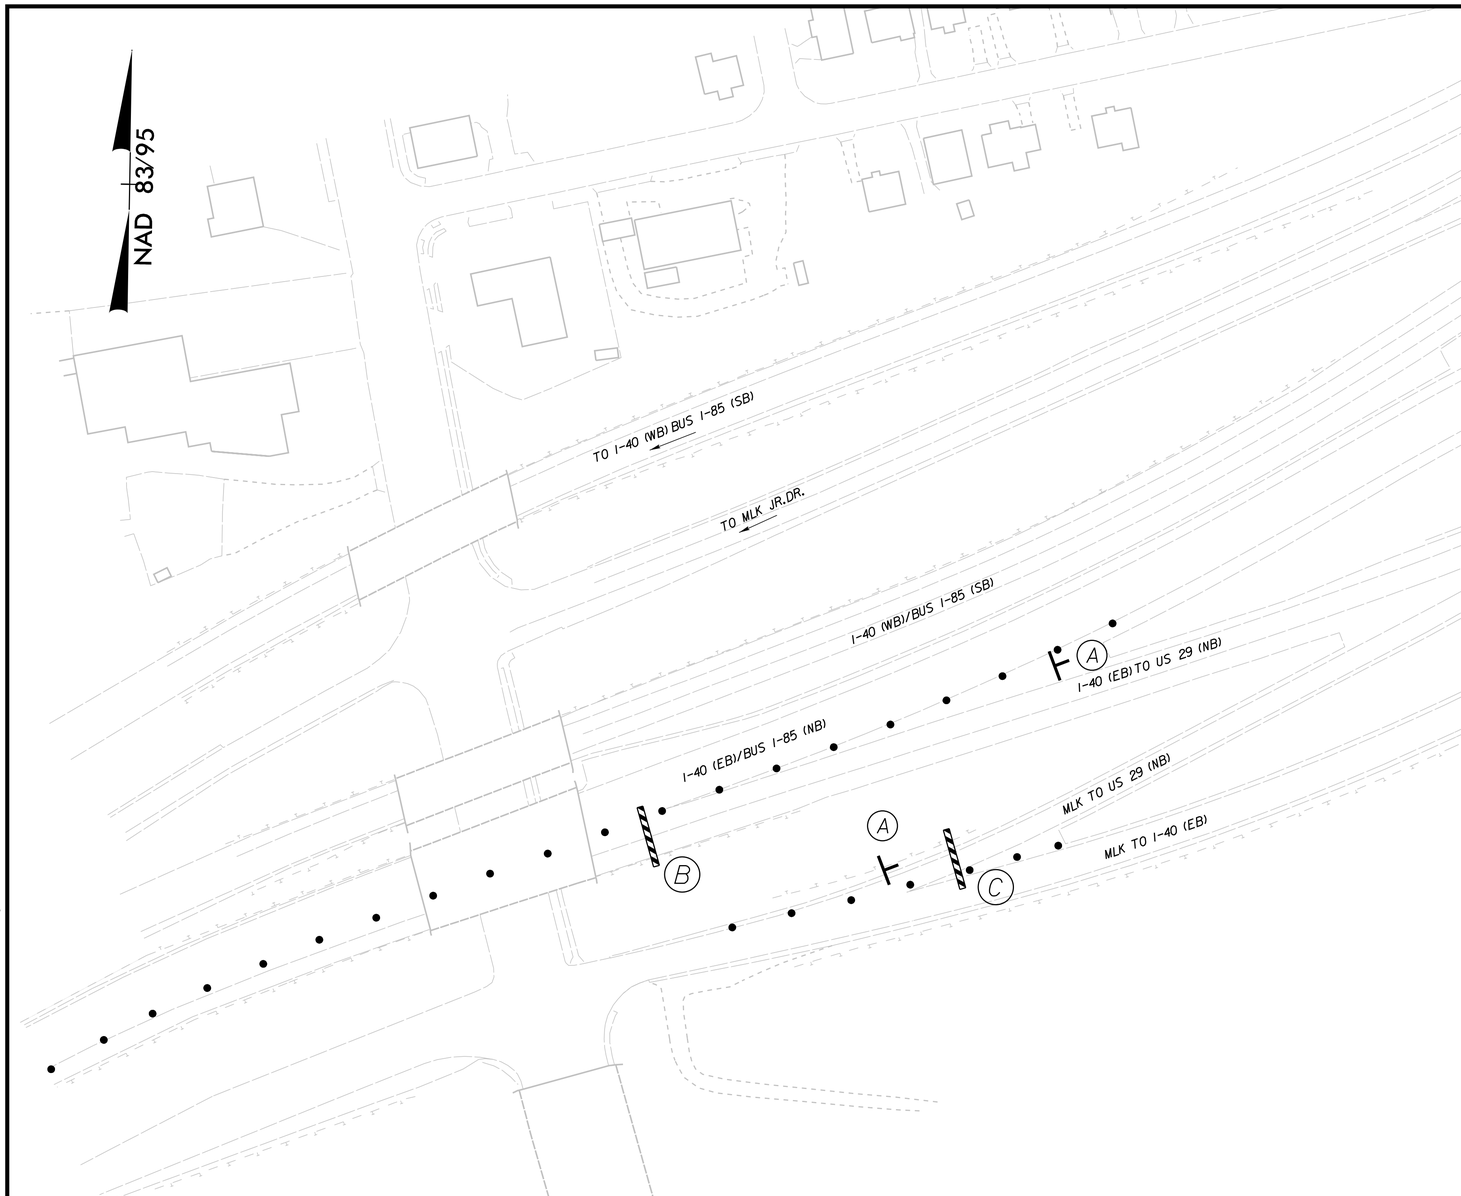

SCALE: 1" = 125'

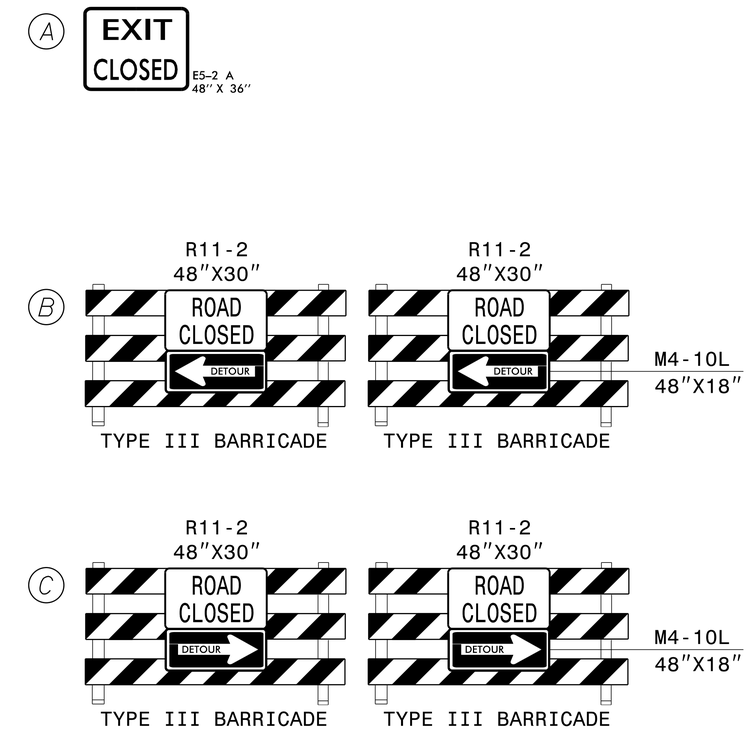

Kimley»Horn

APPROVED: DocuSigned by: Chadwick Beck DATE: 10/6/2014

SEAL

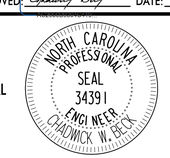

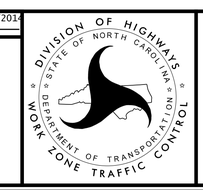

TRAFFIC CONTROL DETOUR ROUTE

K:\RAL_Roadway\011036186 - B-5119\Traffic\TrafficControl\TCP\B5119_tmp_psh18.dgn

9/30/2014